


Implantingsplan 1/250

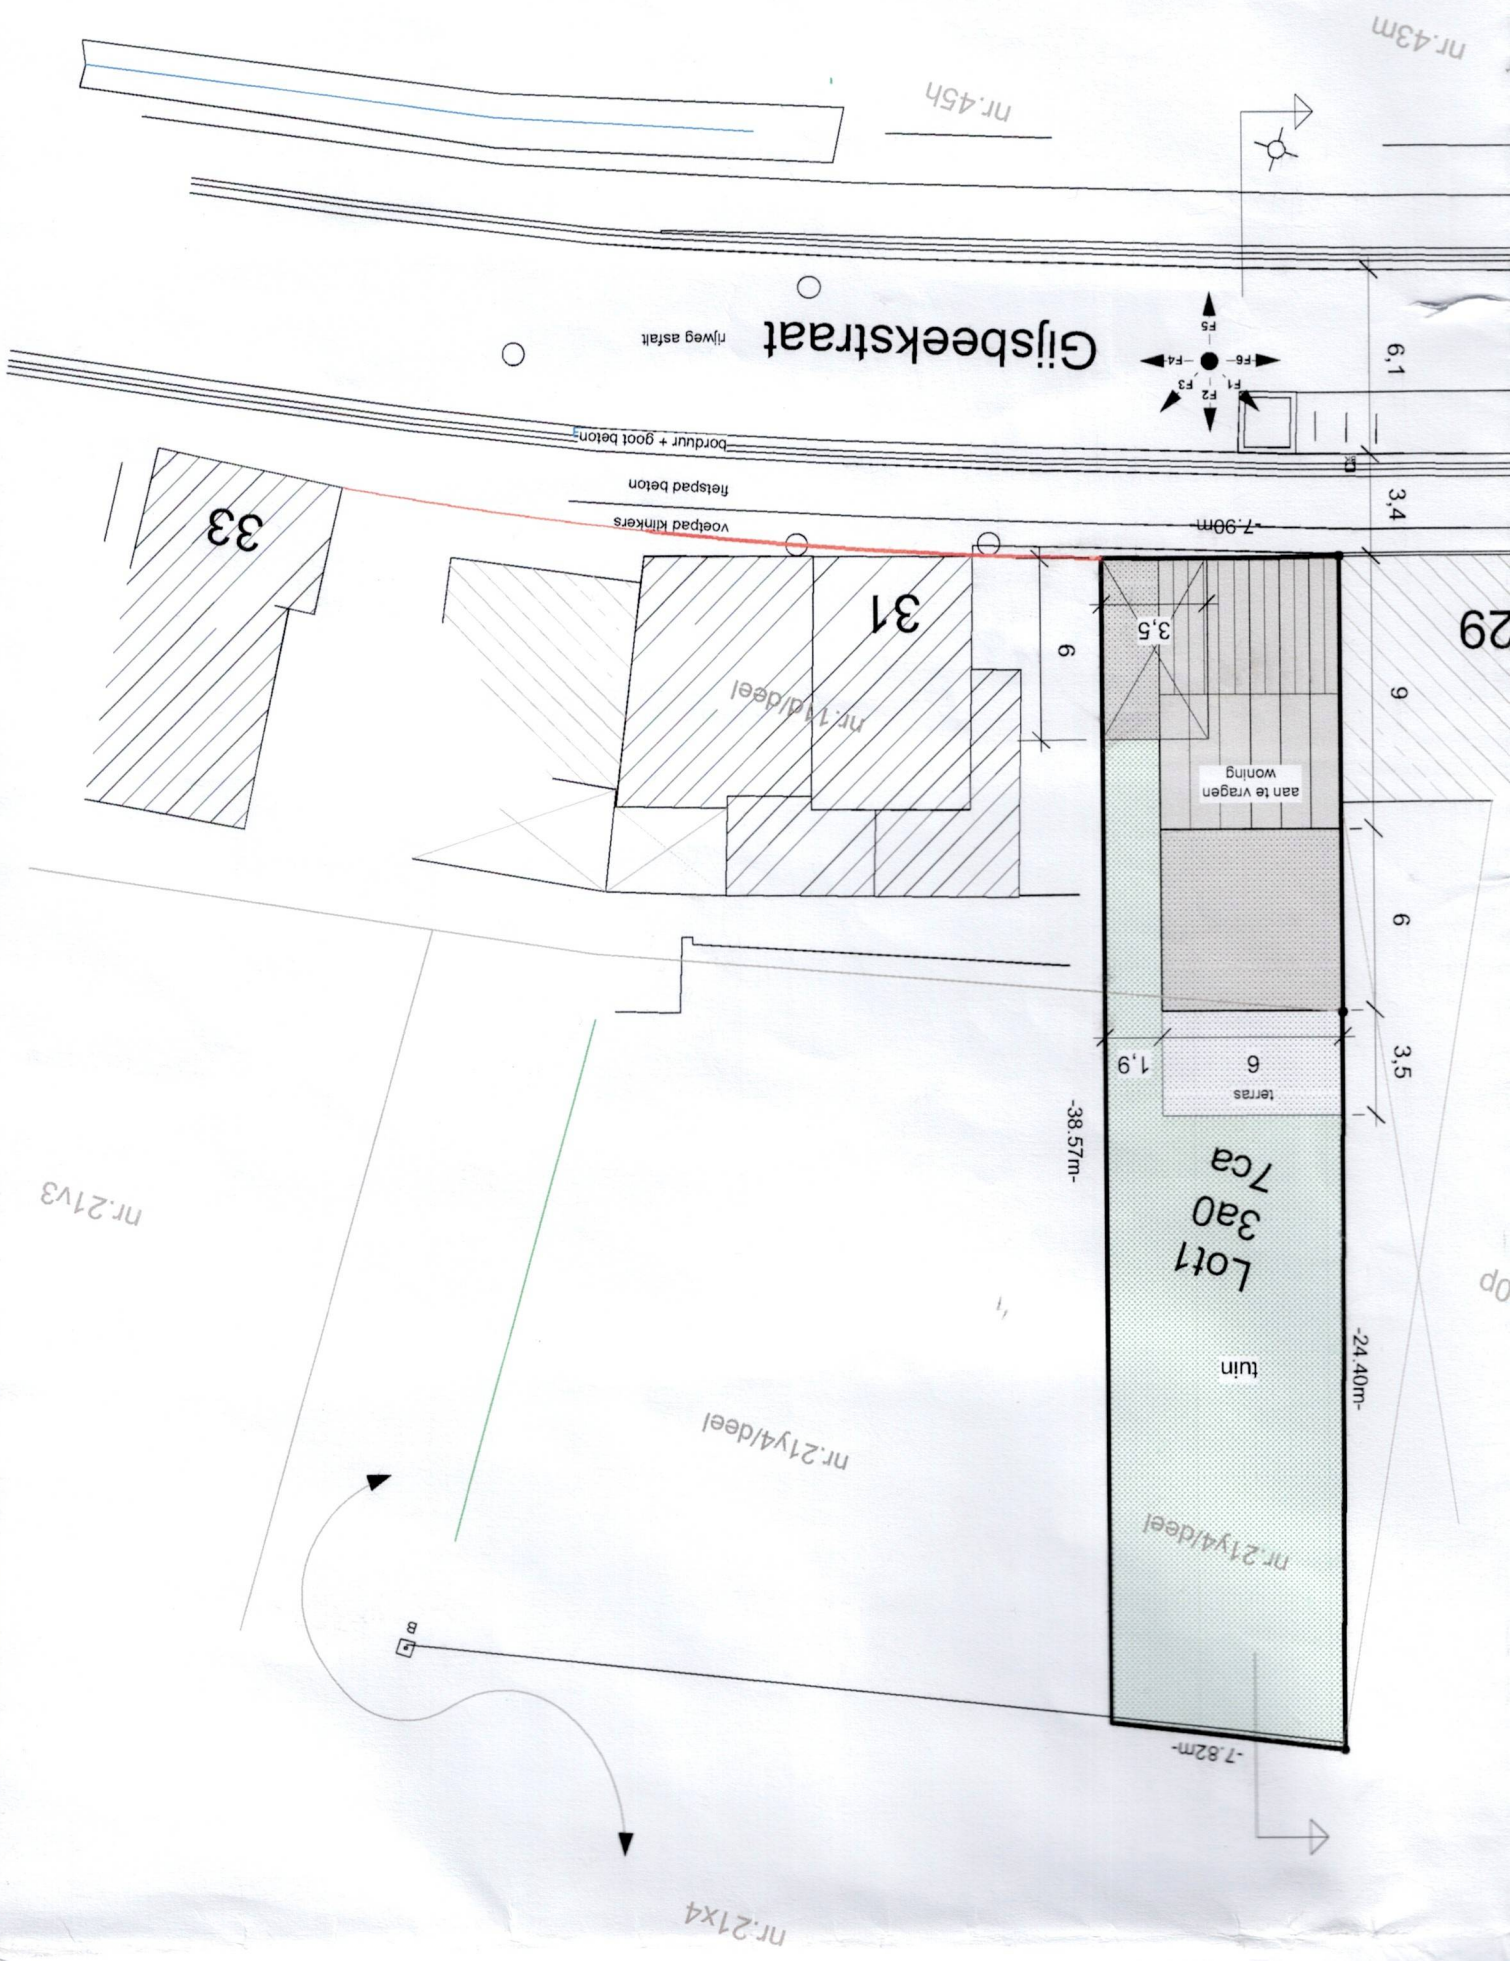

opp. terras = 21,50 m²
 opp. woning = 101,40 m²