



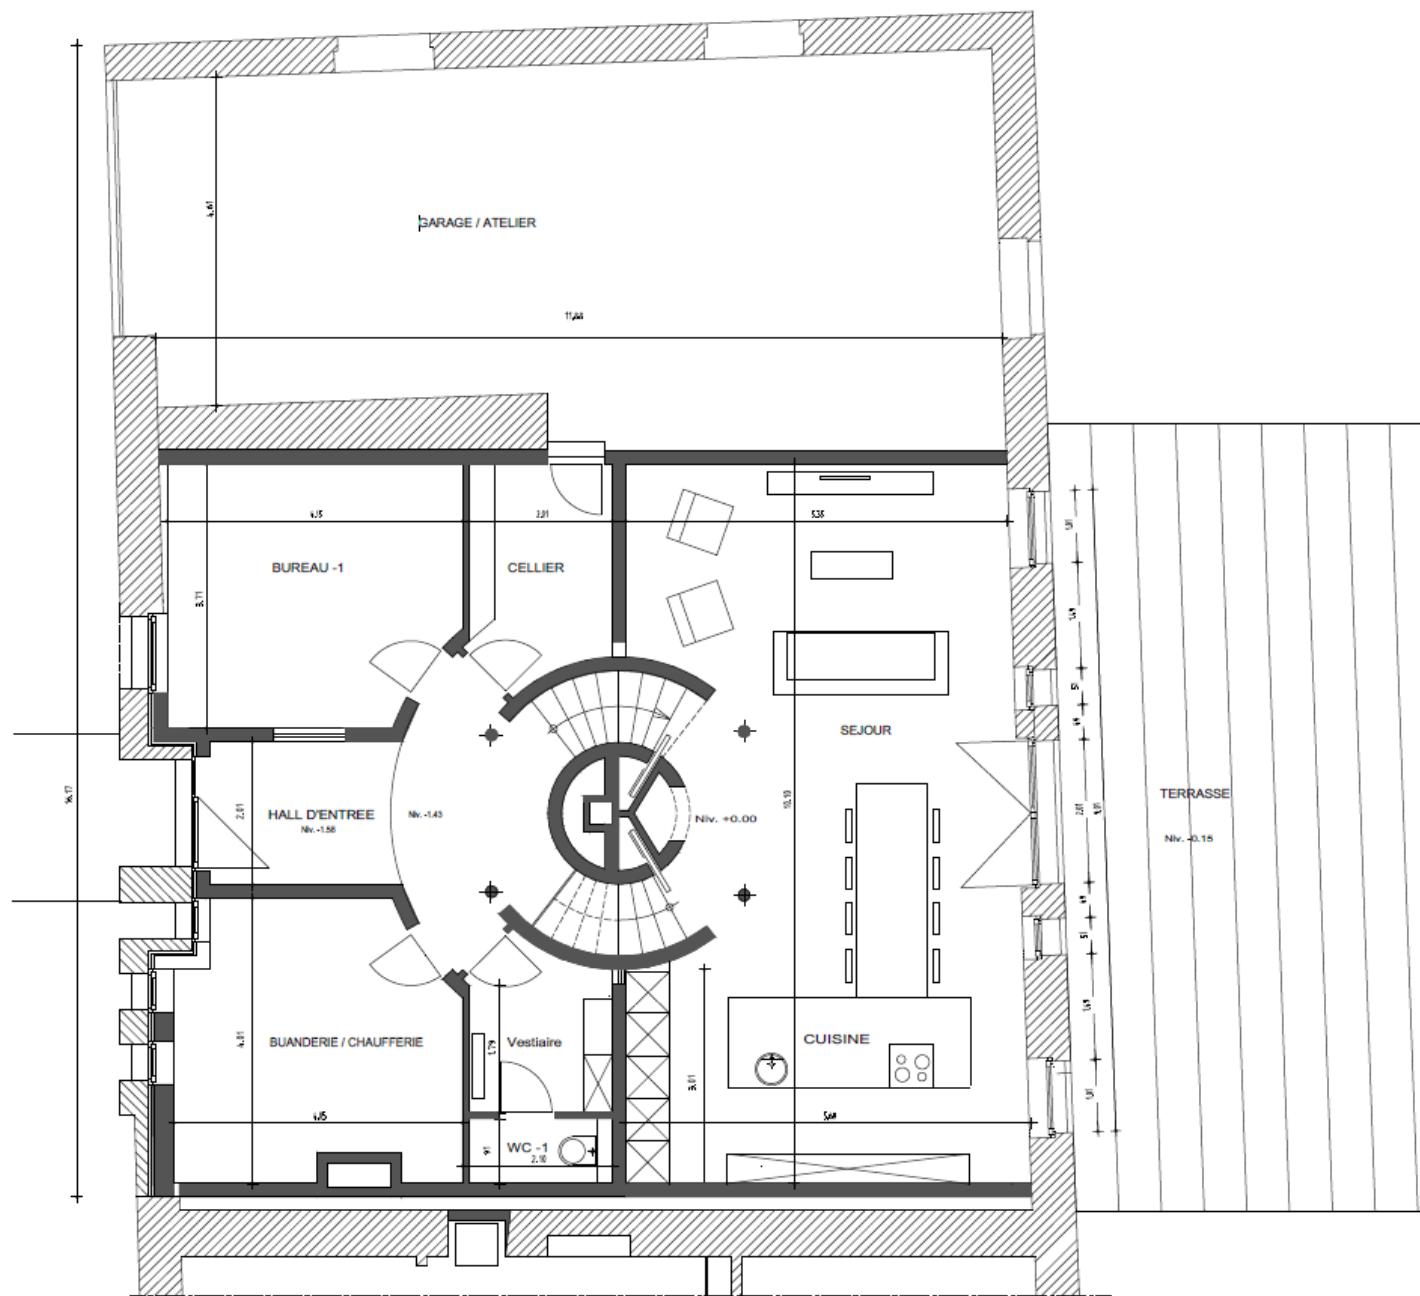


REZ-DE-CHAUSSEE

NIV. +0,5

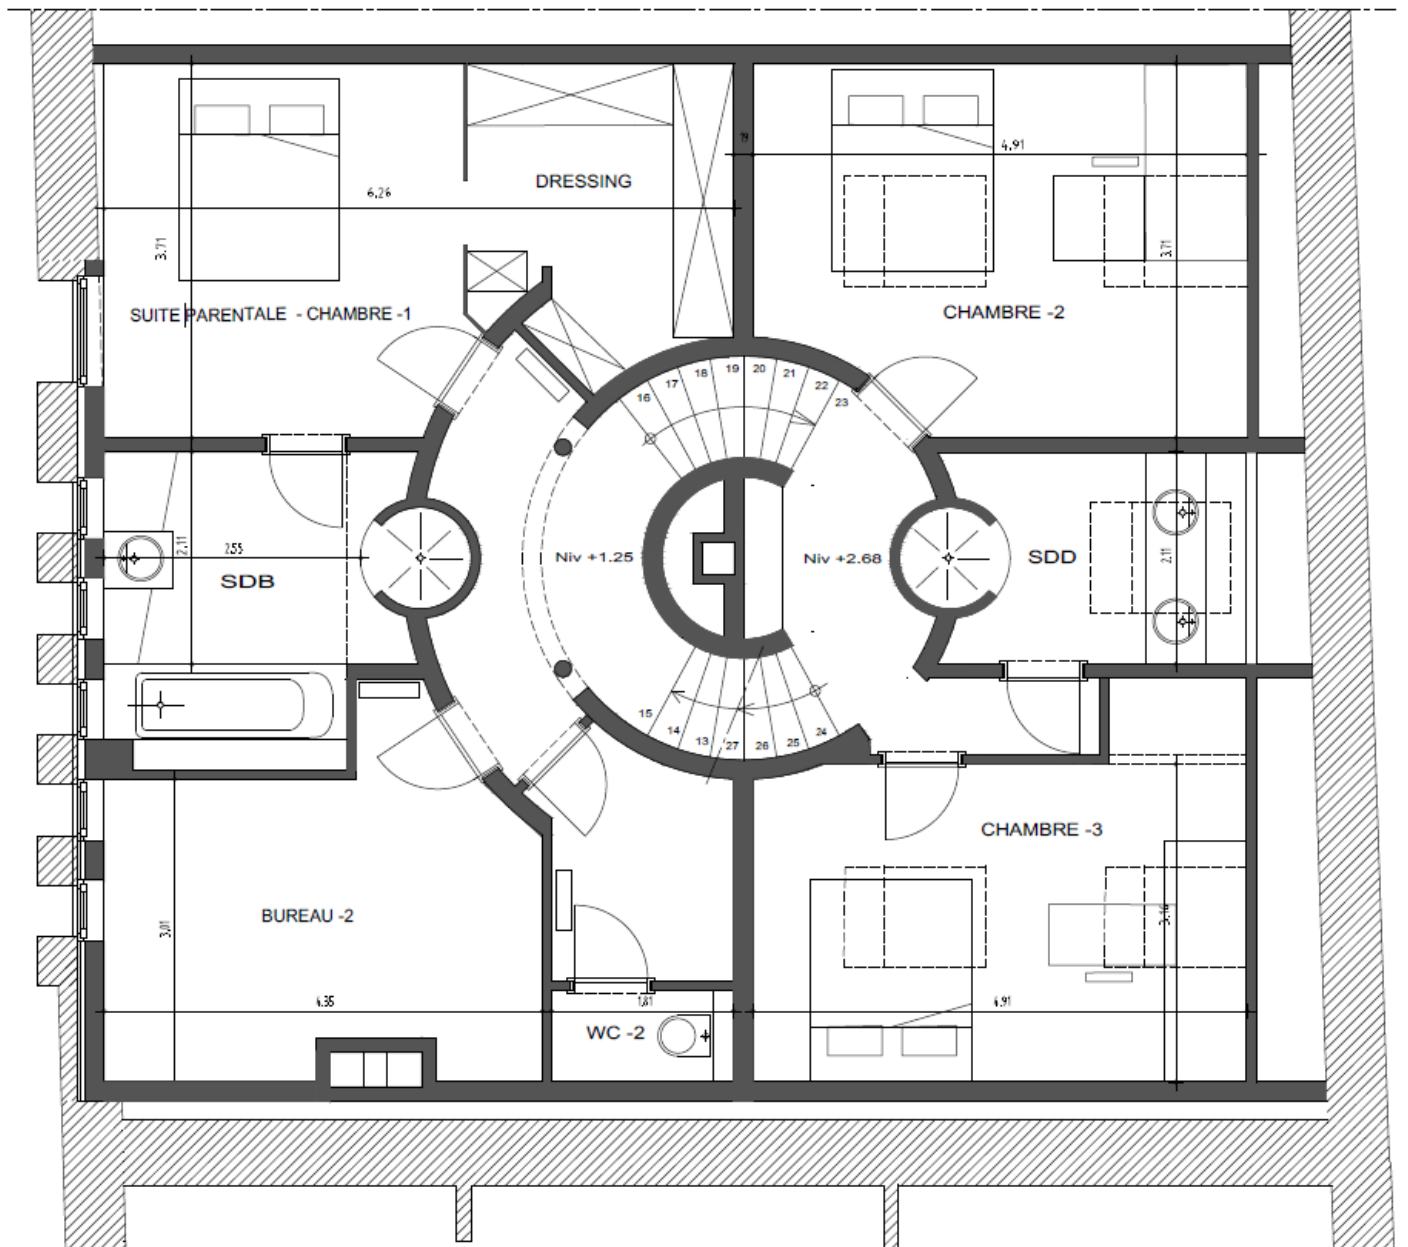

NIV. +1

NIV. + 1,5

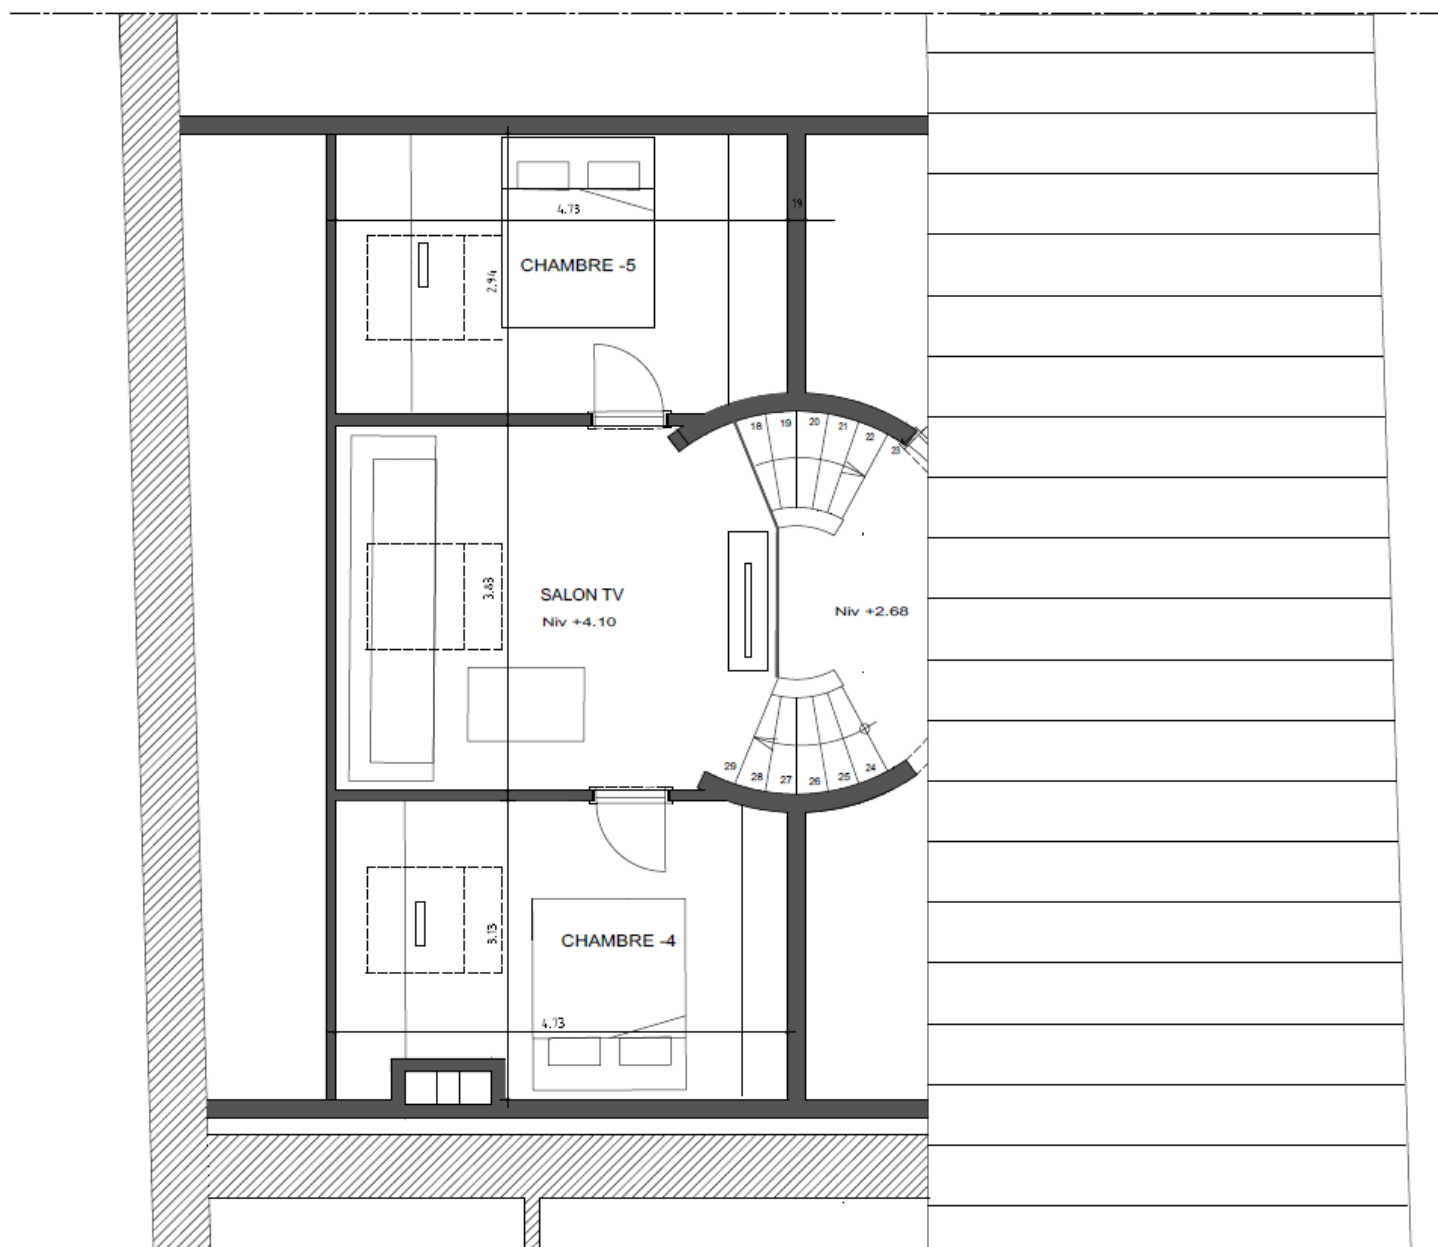

NIV. +2