


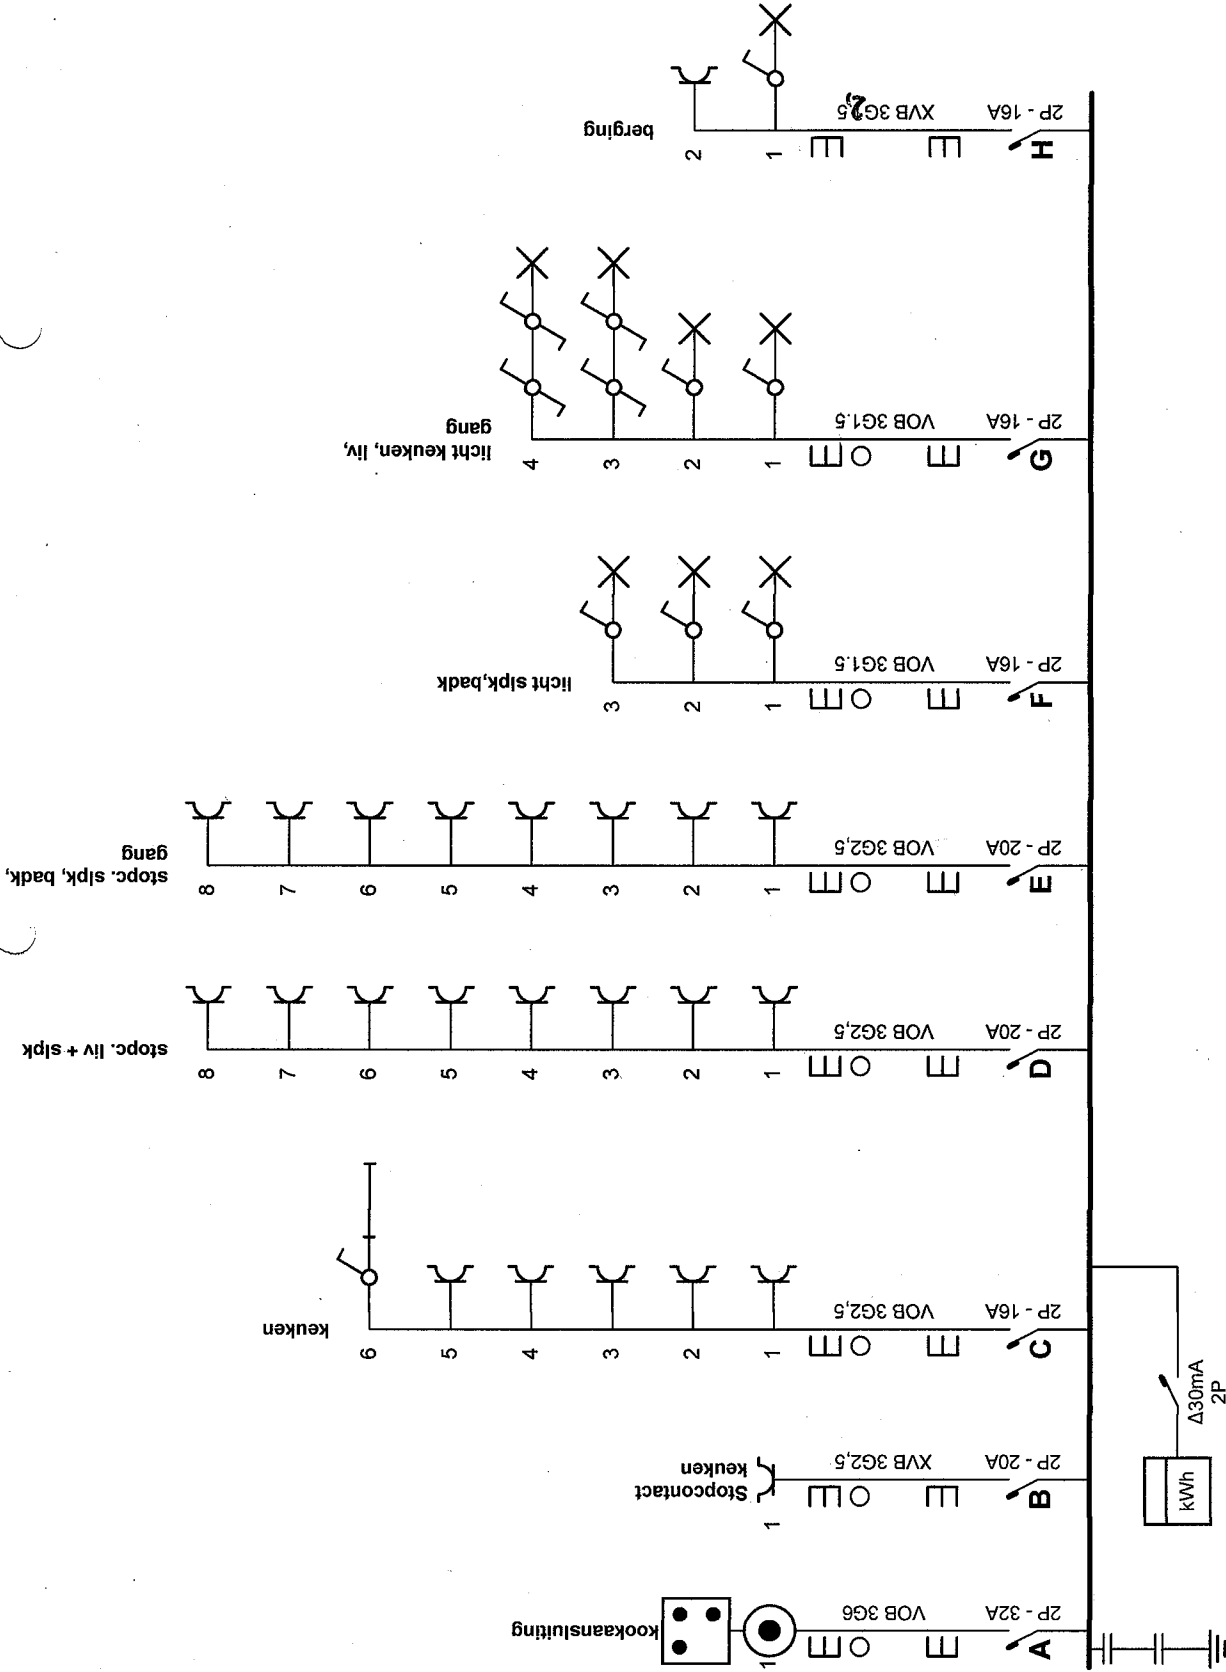


Plaats van de elektrische installatie

Roest D'Alkenadelaan 3 Bus 7D

13-05-2011
Tony Dhondt
 KEURTECH vzw
 info@keurtech.be

Installateur
 SS4U Security Solution
 Acacialaan 1A
 2540 Hove
 Tel.: 032846918
 e-mail: info@ss4u.be
 0838.327.844

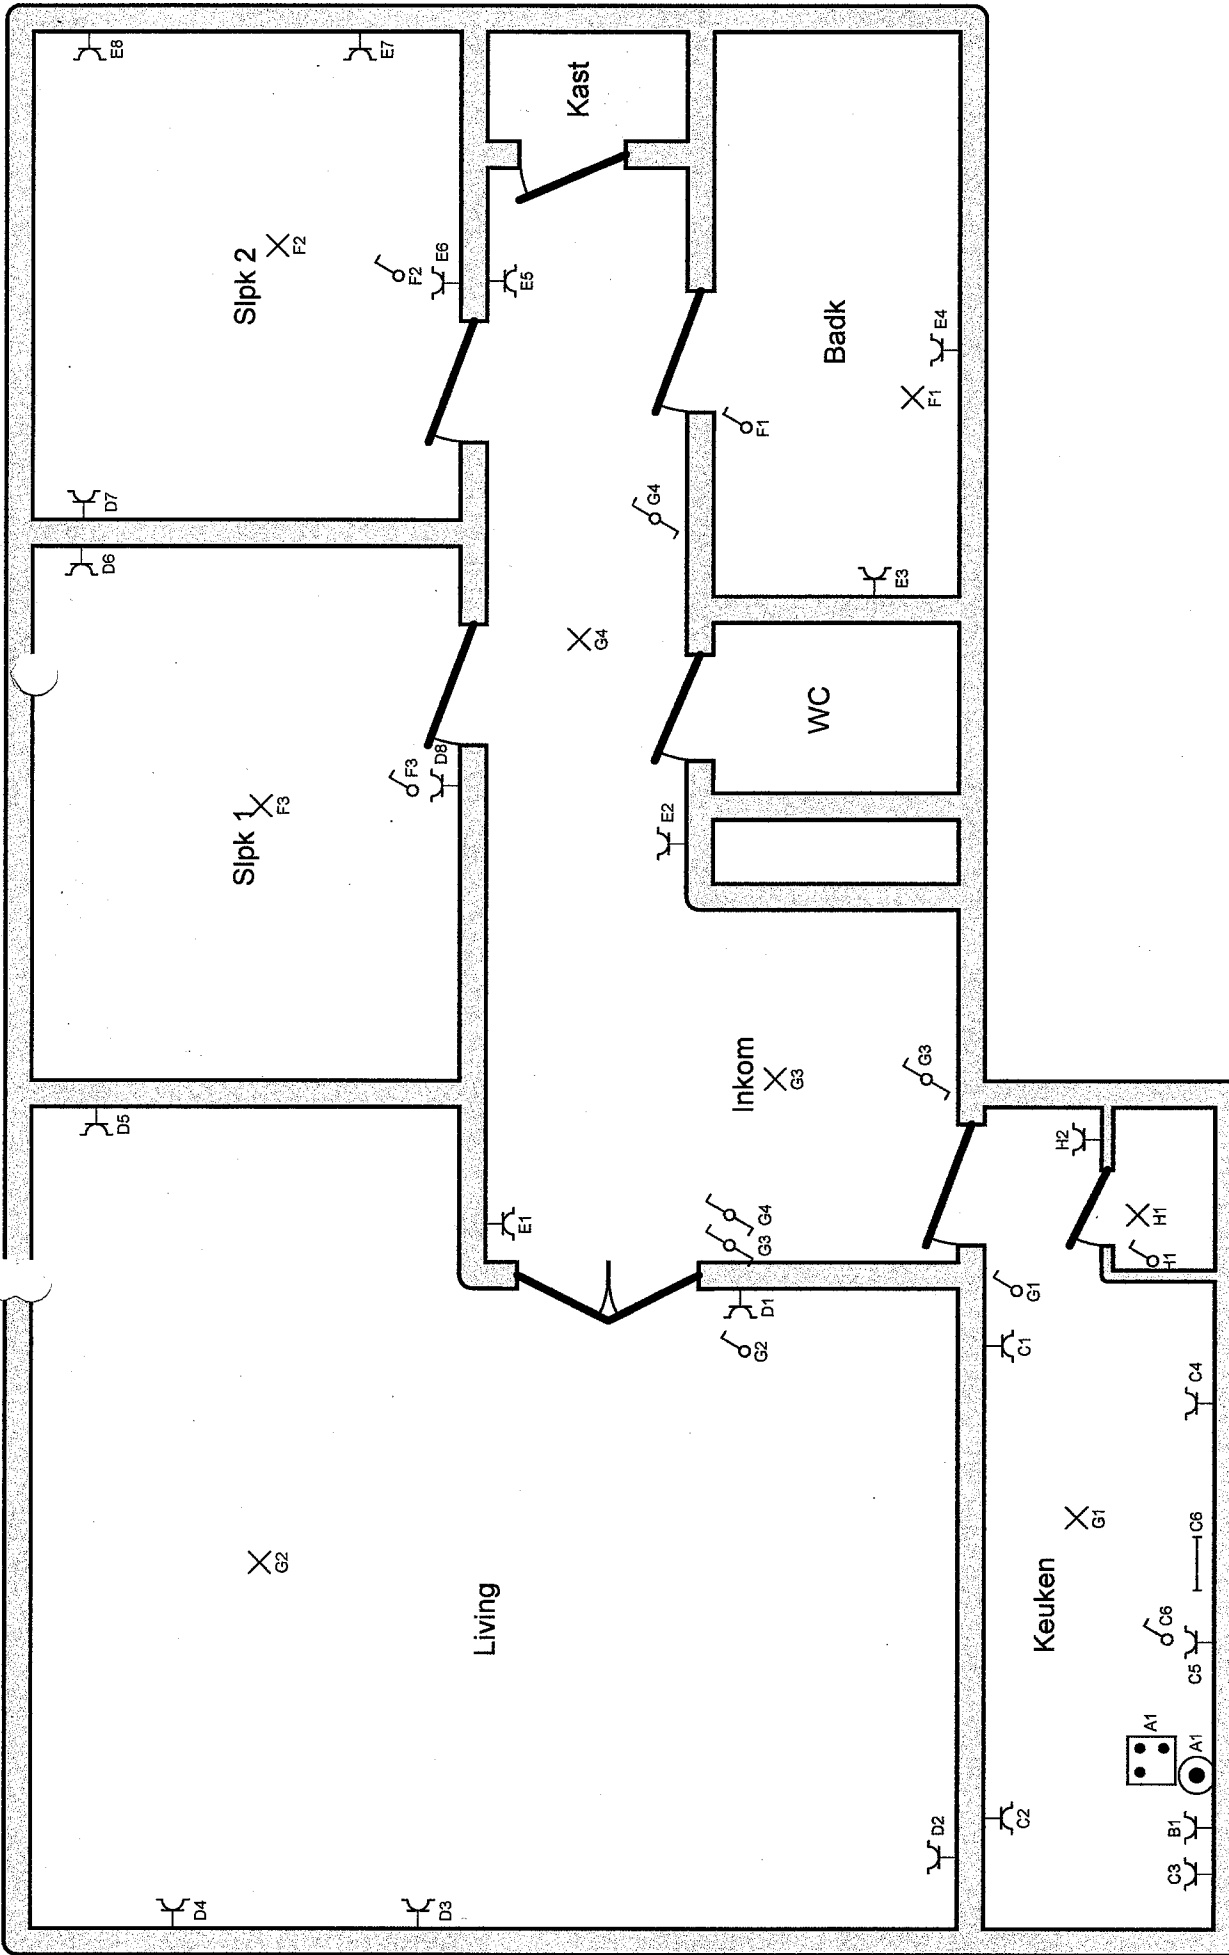

Plaats van de elektrische installatie

Roest D'Alkemadelaan 3 Bus 7D

p. 2/3
Situatieschema

Installateur
SS4U Security Solution
Acacialaan 1A
2540 Hove

Tel.: 032846918
e-mail: info@ss4u.be
0838.327.844

Tony Dhondt
KEURTECH vzw
info@keurtech.be

Schema's getekend door: Aseti - BTW BE 0838.327.844

- A kookaansluiting
- B Stopcontact keuken
- C keuken
- D stopc. liv + slpk
- E stopc. slpk, badk, gang
- F licht slpk, badk
- G licht keuken, liv, gang
- H berging

Plaats van de elektrische installatie

Roest D'Alkemadelaan 3 Bus 7D

23-05-16

**Tony Dhandt**
KEURTECH vzw
info@keurtech.be

Installateur
SS4U Security Solution
Acadialaan 1A
2540 Hove
Tel.: 032846918
e-mail: info@ss4u.be
0838.327.844