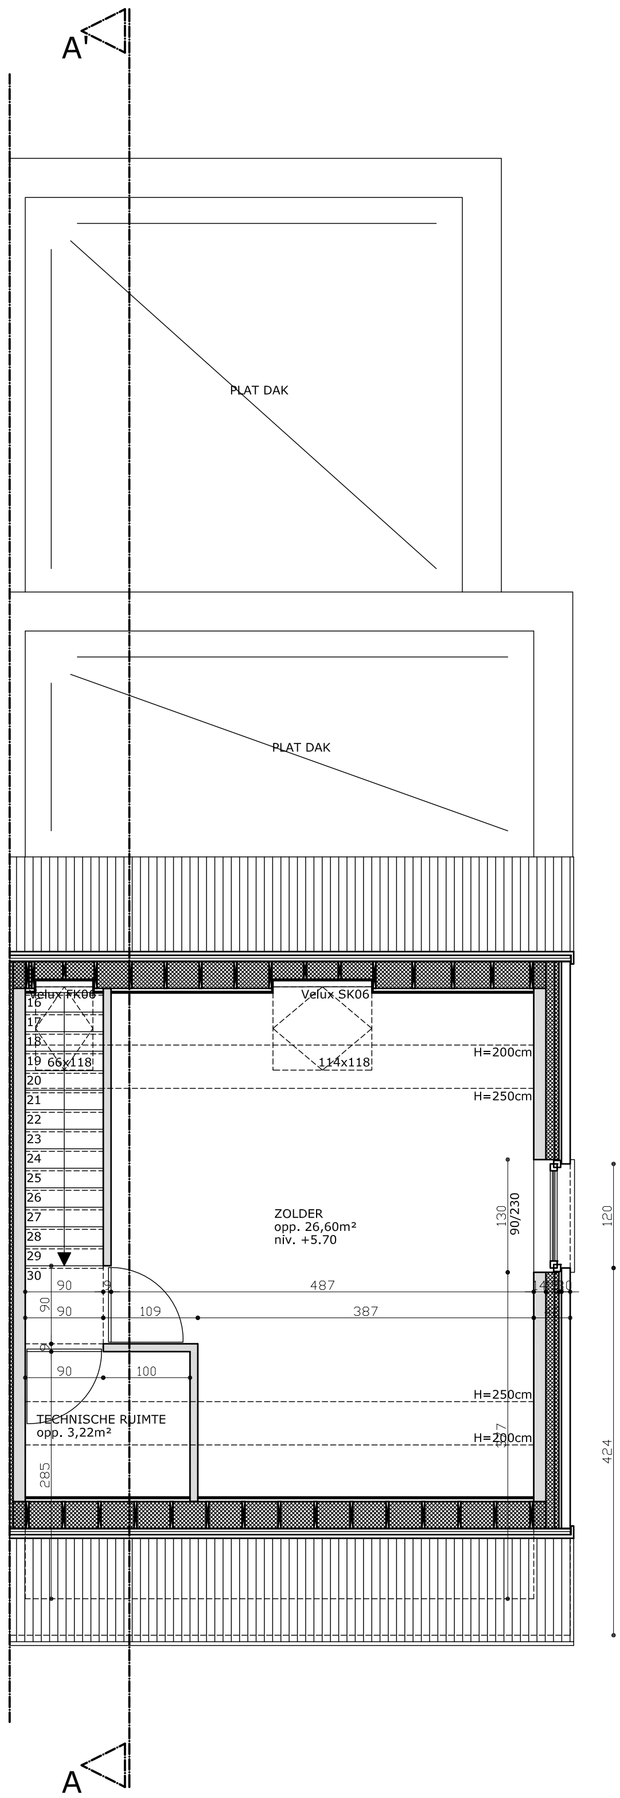

ZOLDERPLAN

schaal 1/50