


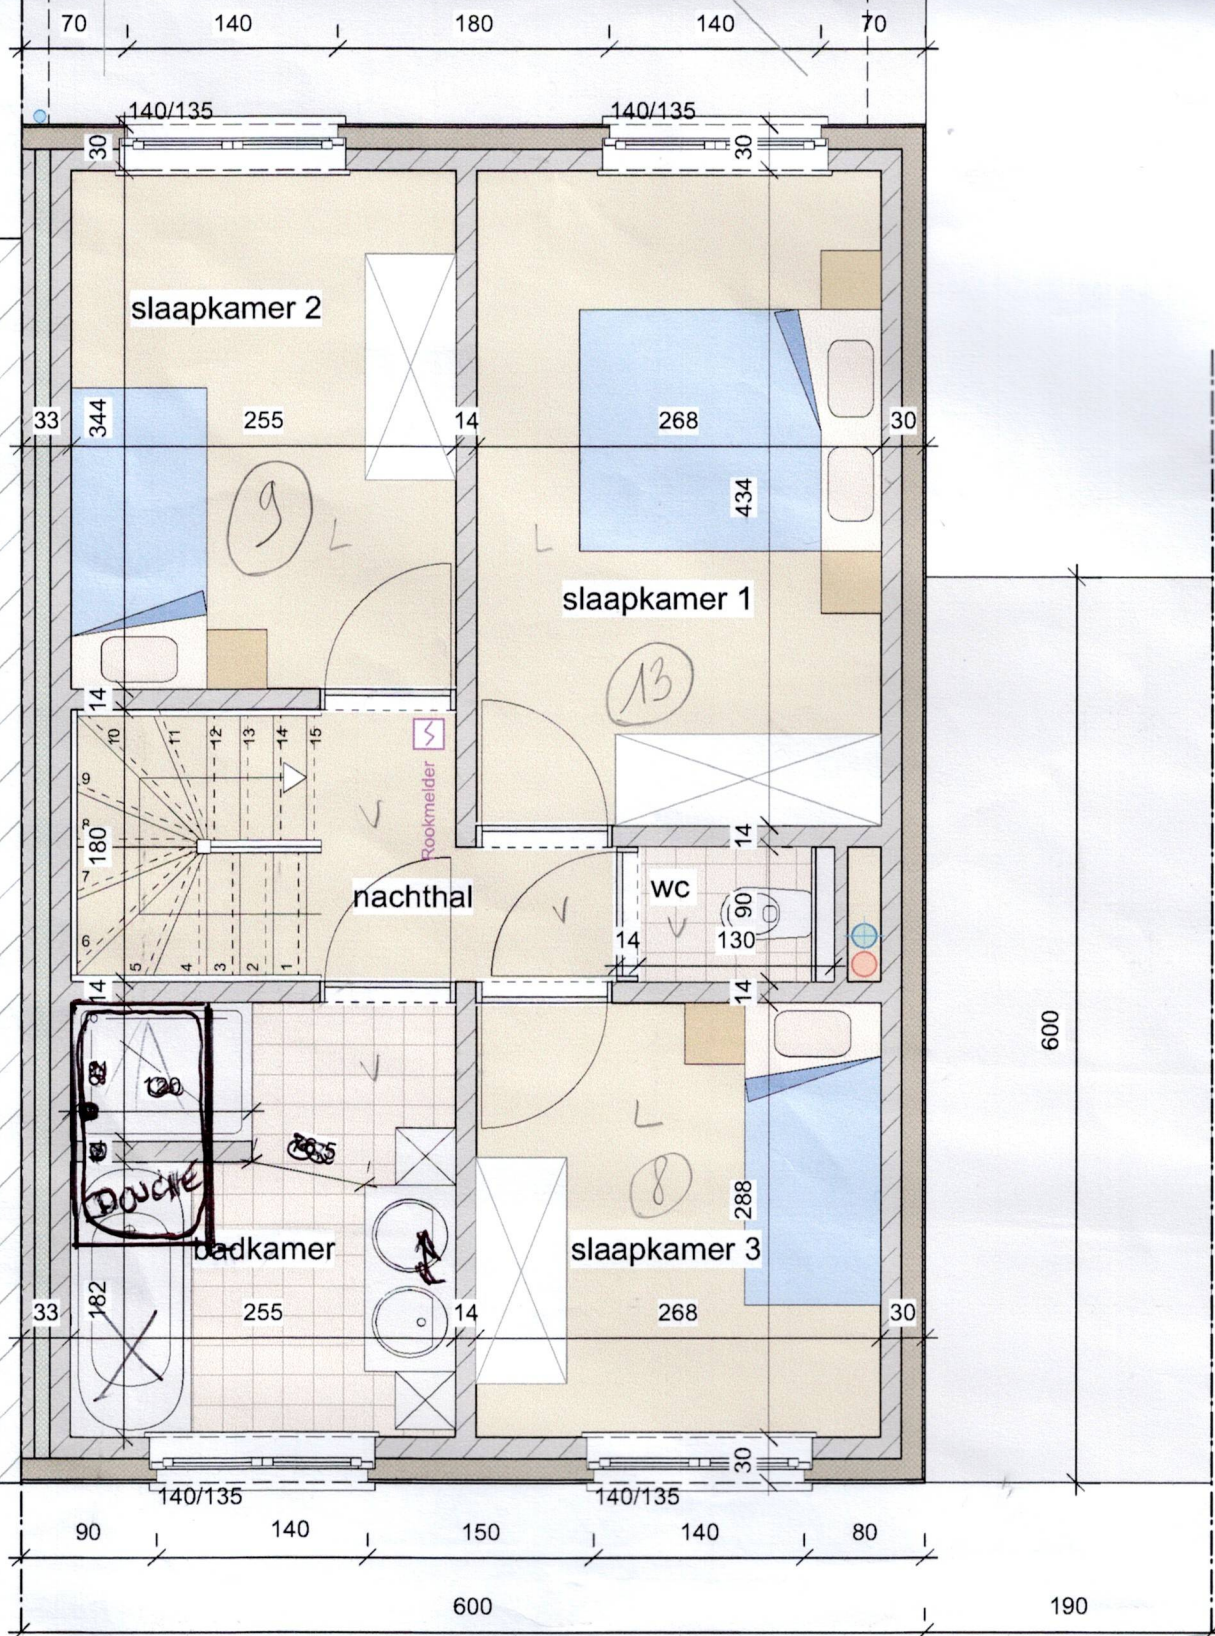

Plan VERDIEPING

QS Classic
Hydroseal
CL 165?

redij
glh

30 m e stude
30 m plint

leandra-ribeiro@bm - van der Leek - de

32
9
13
8
30 m e
60 cm
plint