



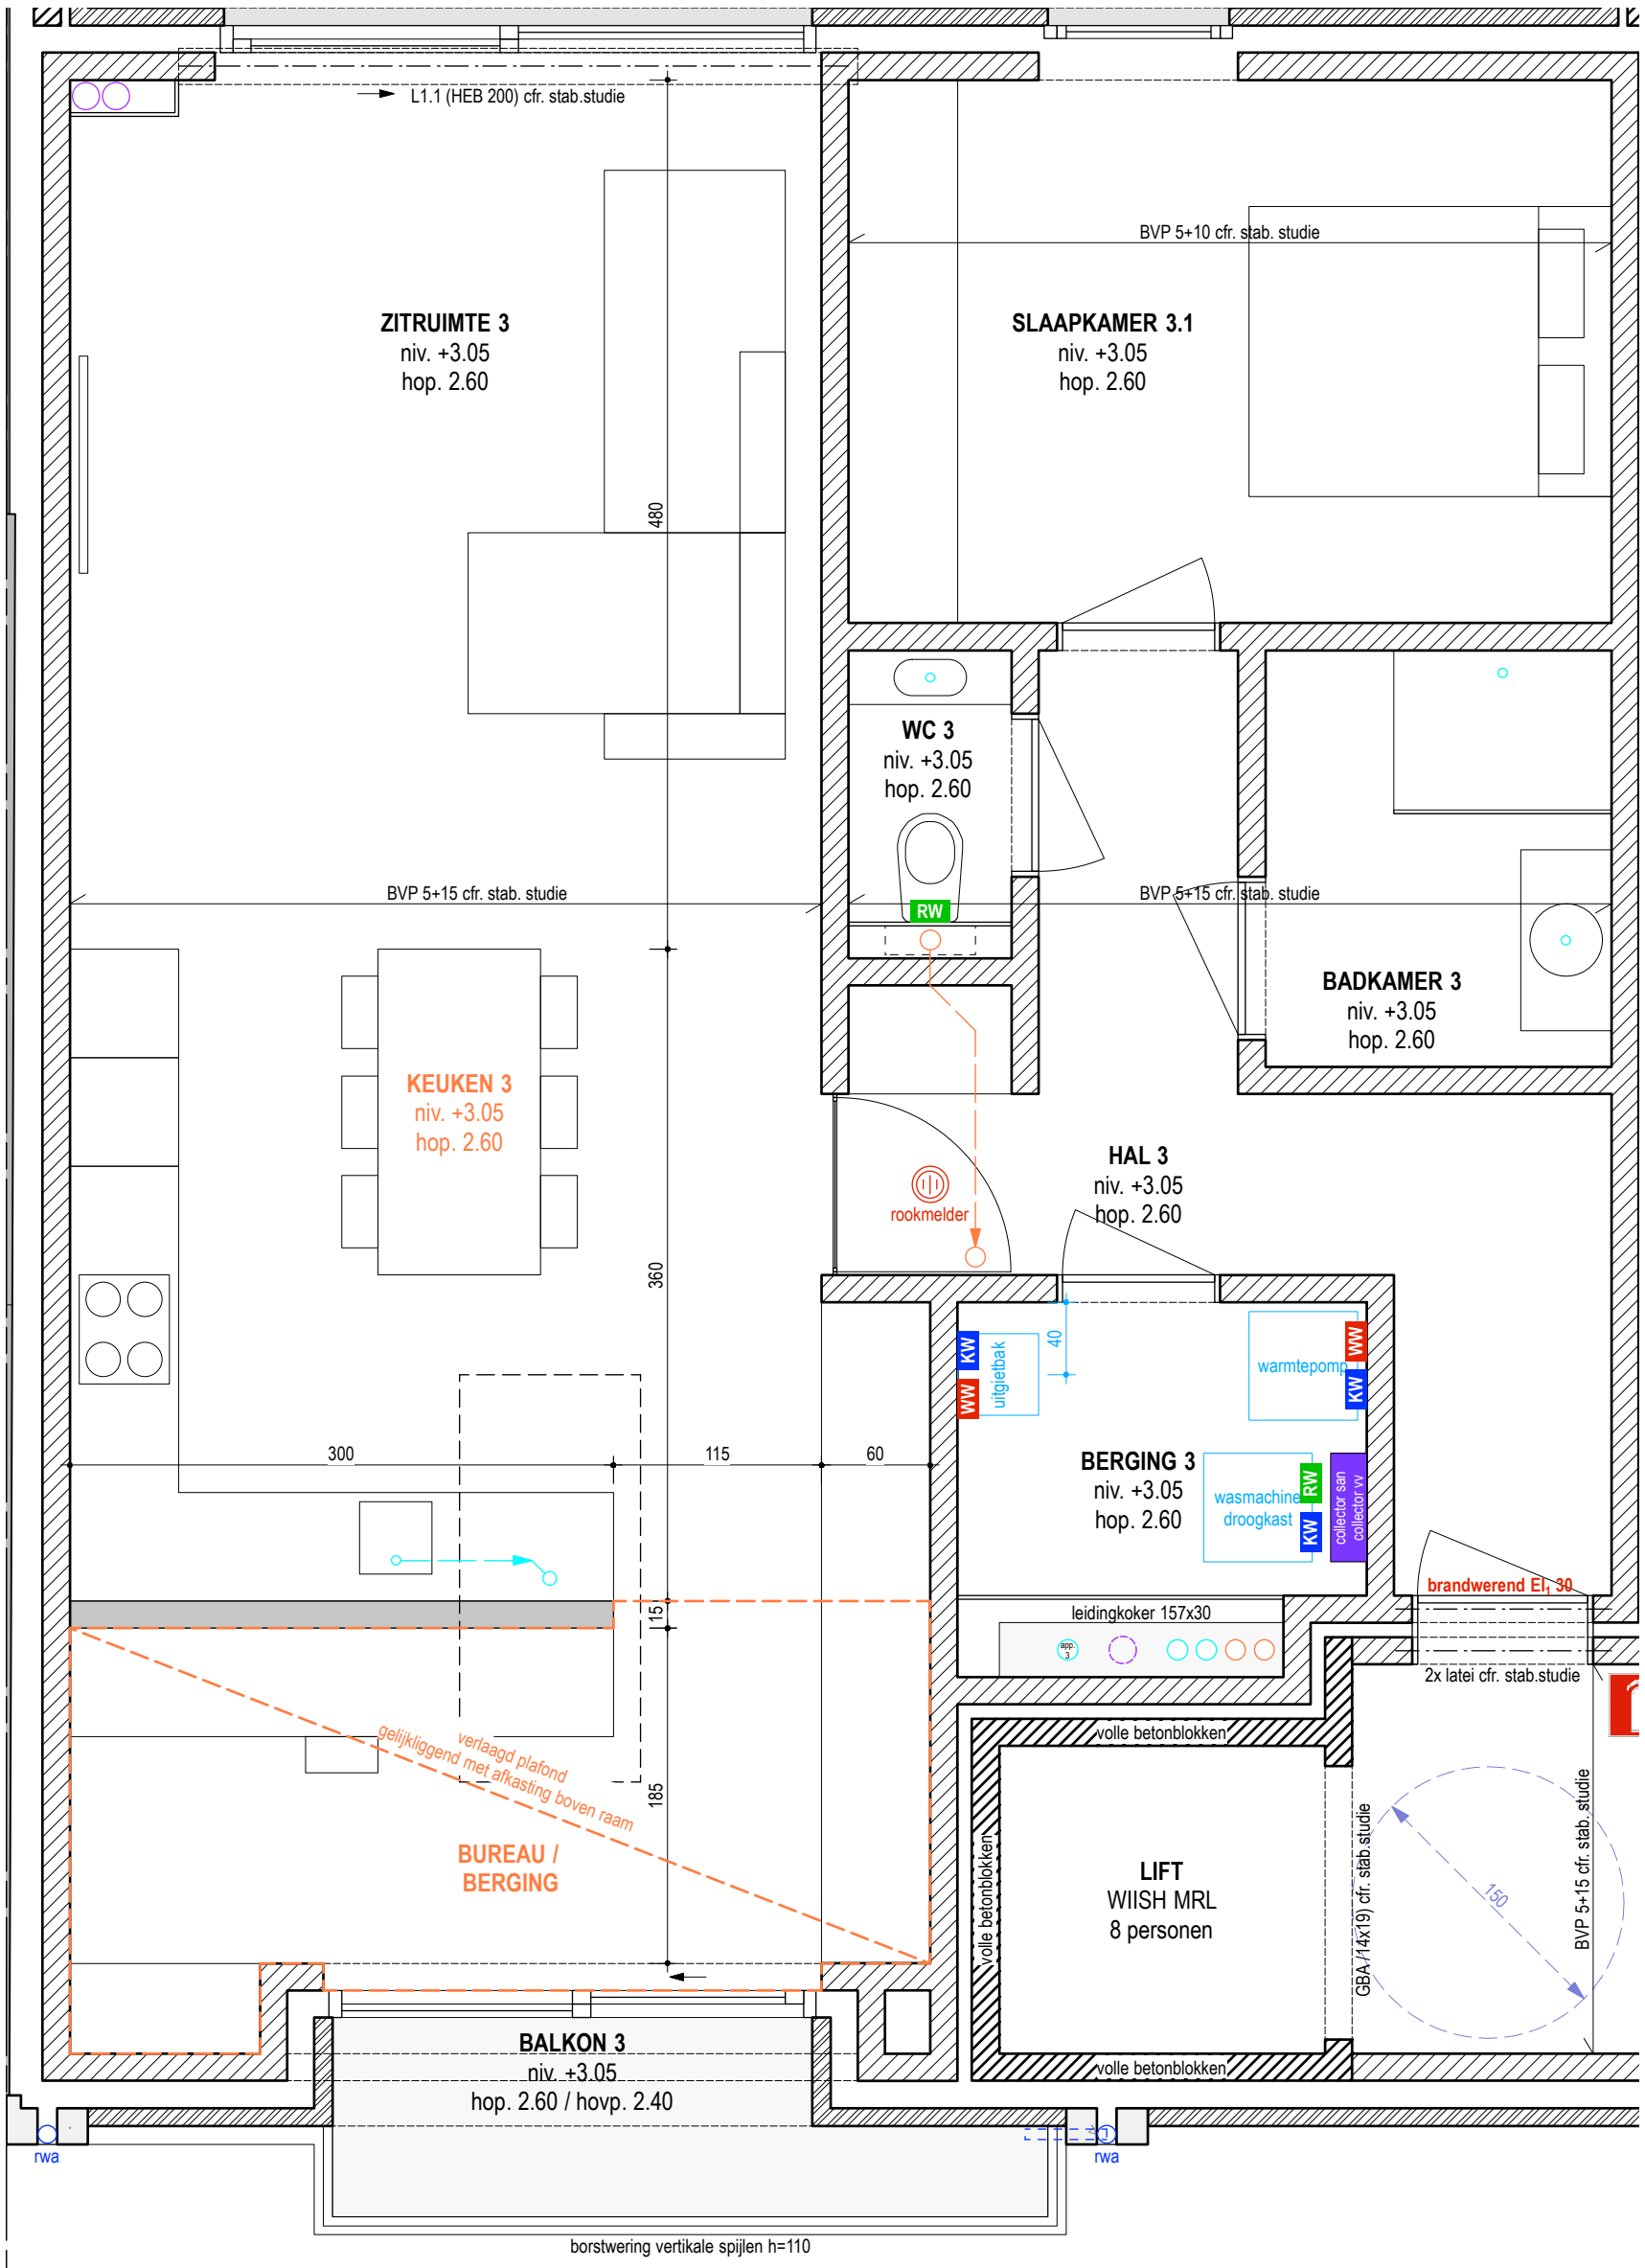

04.09.2026

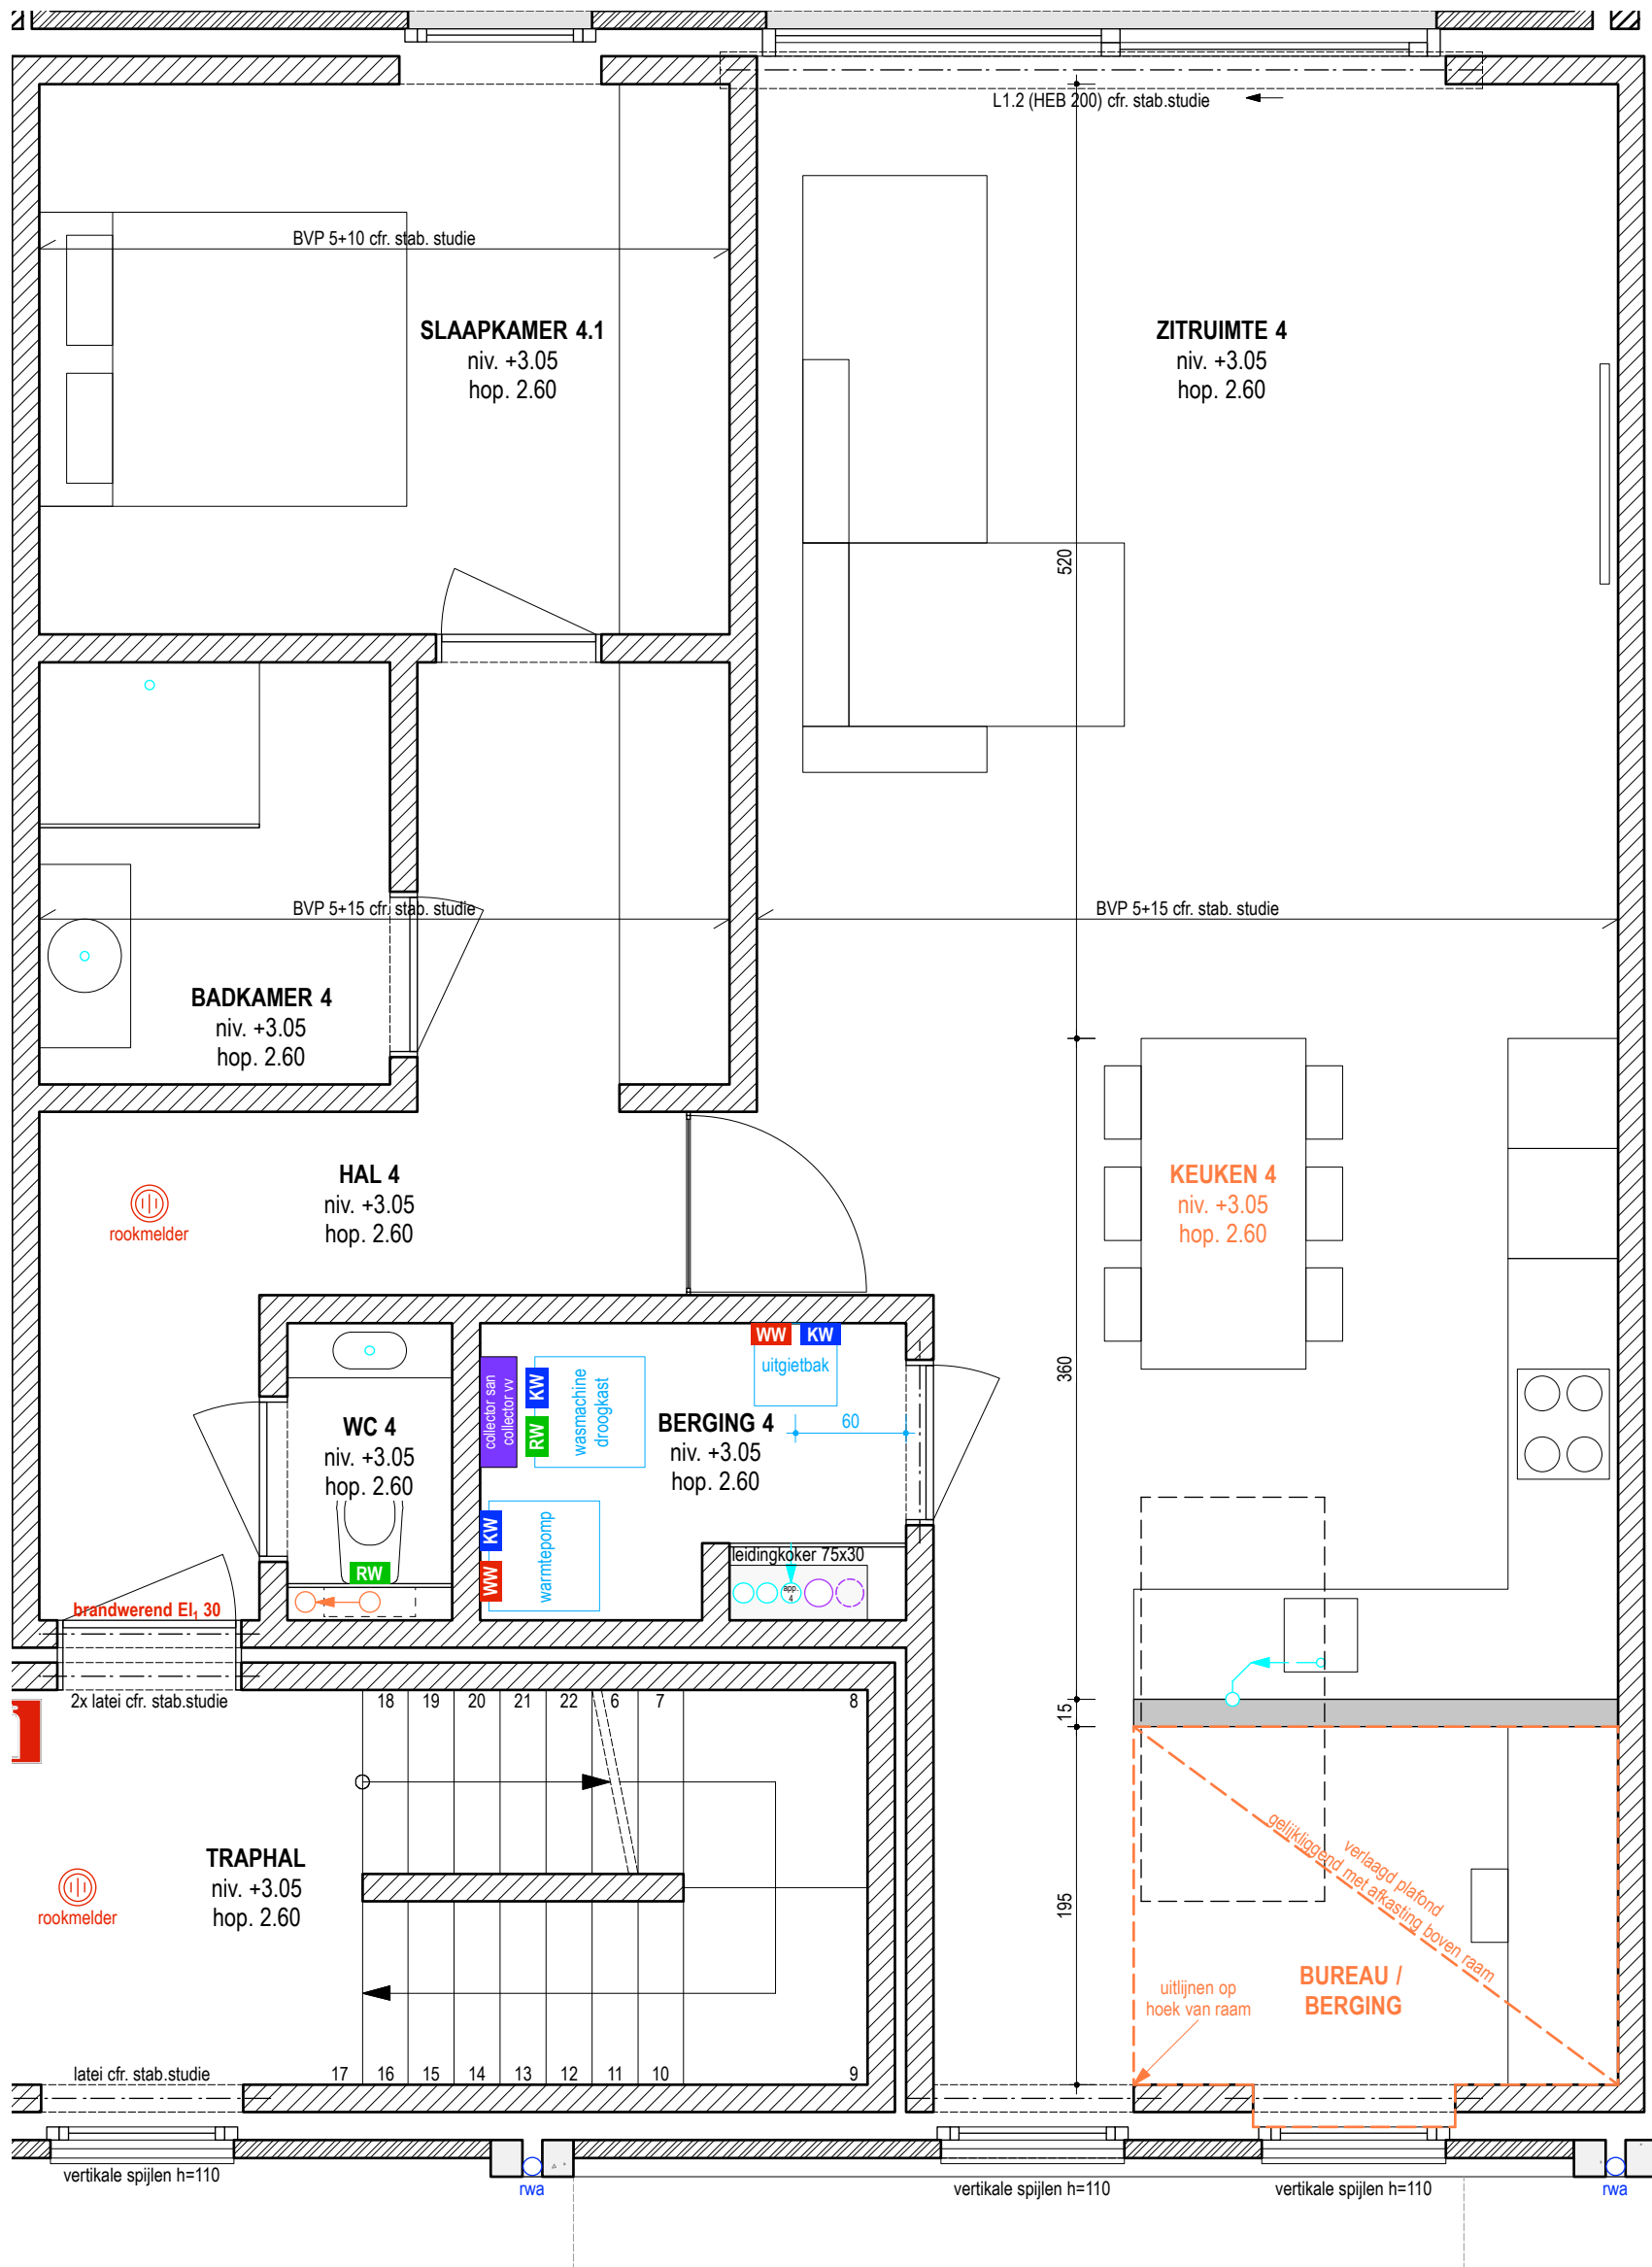

04.09.2026

studiosegers

ARCHITECTEN

SEGBERS LIESBORGHS ARCHITECTEN BVBA

Plantage 22, 3680 Maaseik, architect@studiosegers.be, www.studiosegers.be, 089 59 00 22

UITVOERING

23.05

BOUWHEER
LLM BOUW bv
Gremelsloweg 6
3680 Maaseik

PERCEEL:
Stationsstraat 43 + 45
3680 Maaseik
1 Afd, Sie D, nrs 22R + 22G

UNIT 4