




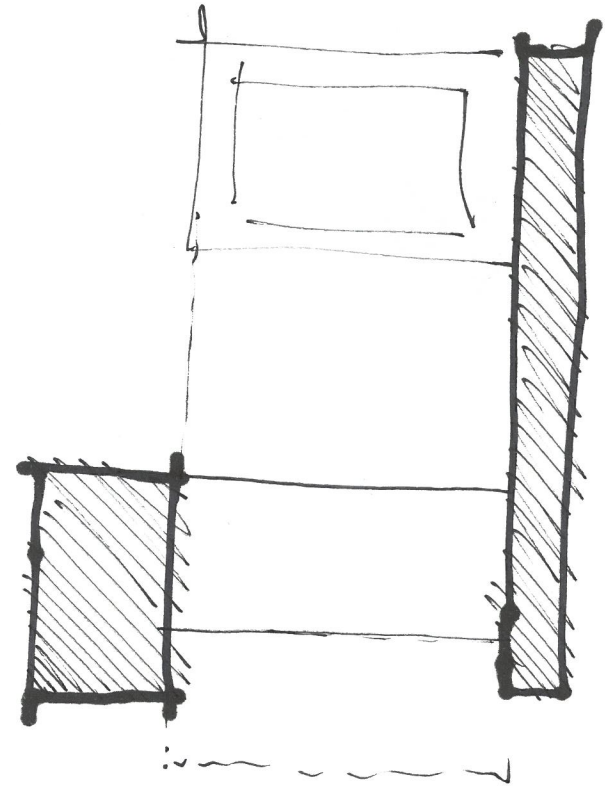
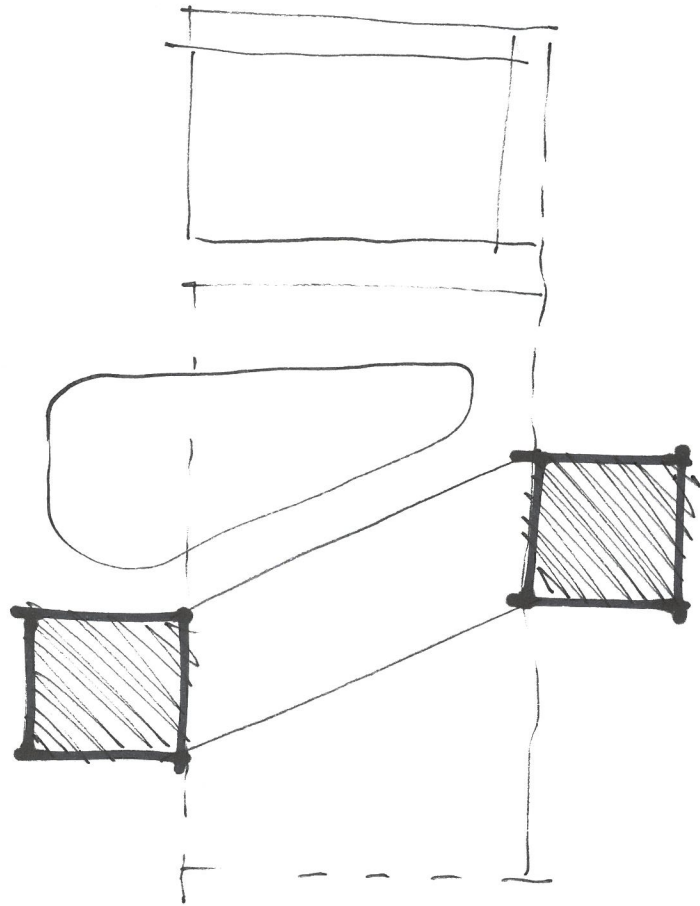


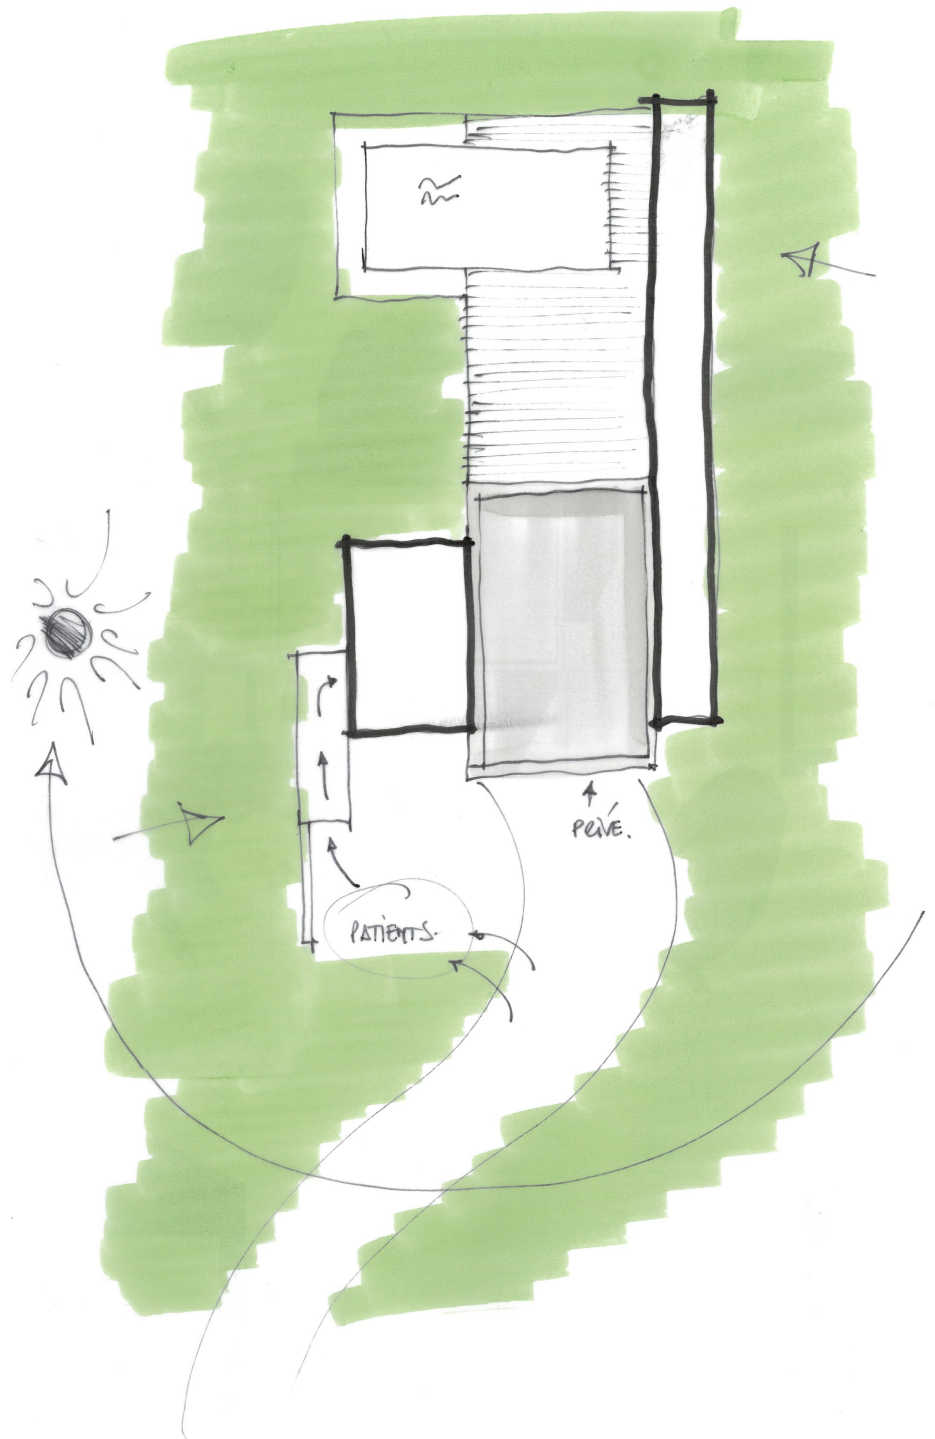


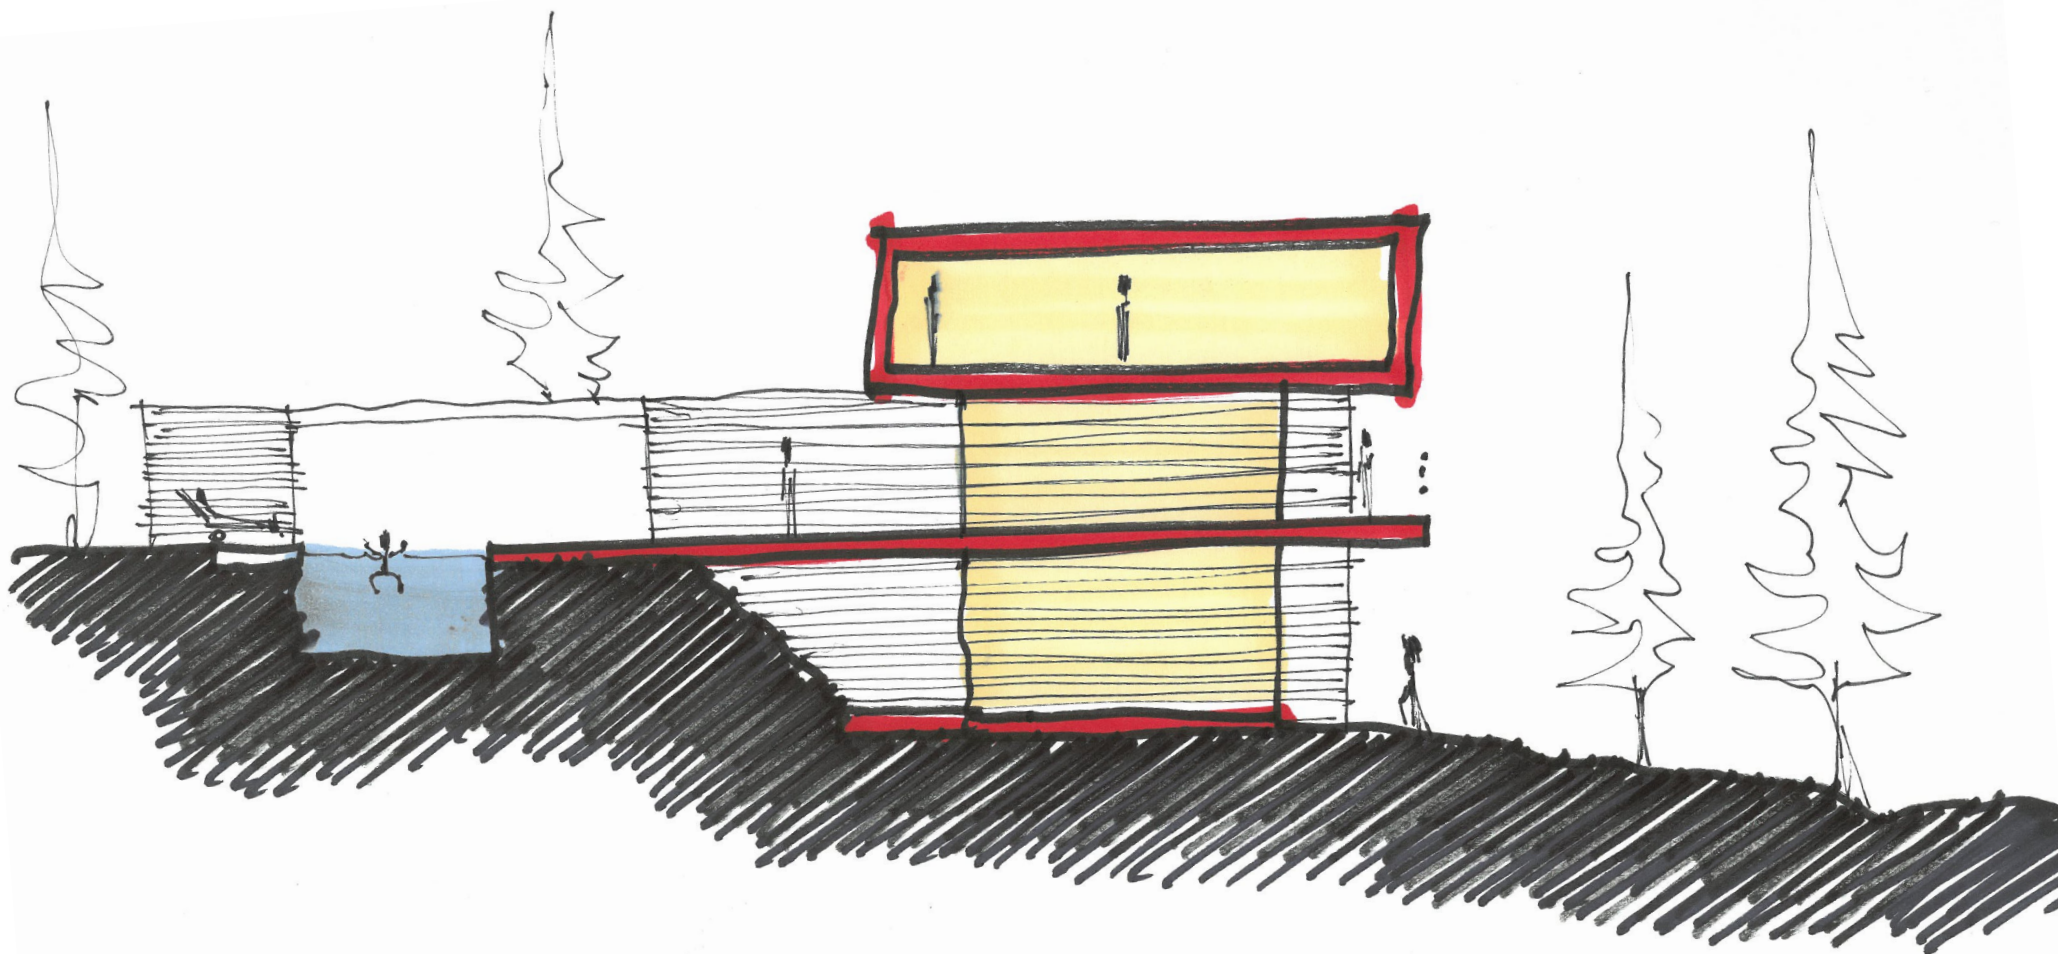

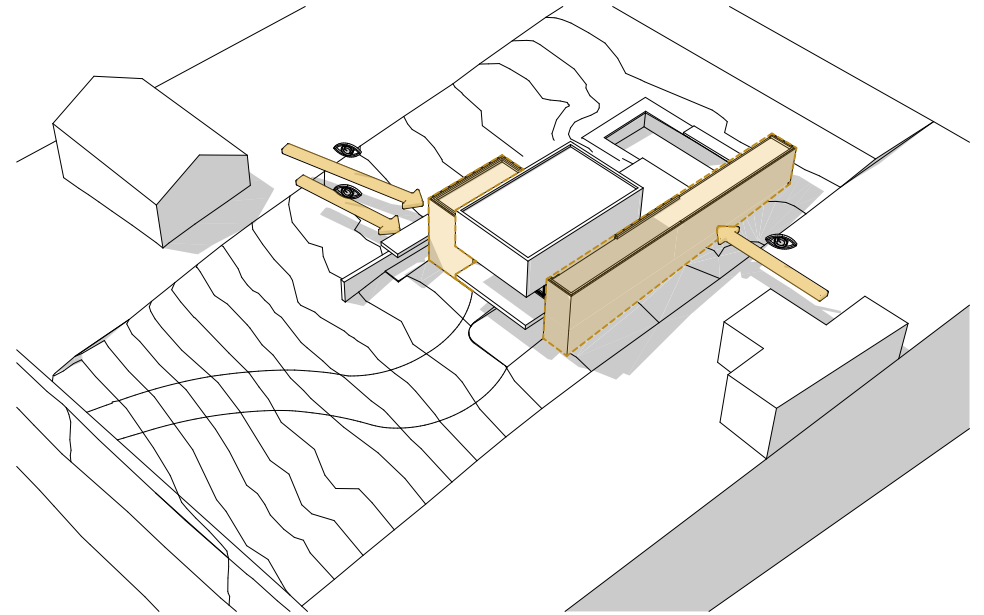

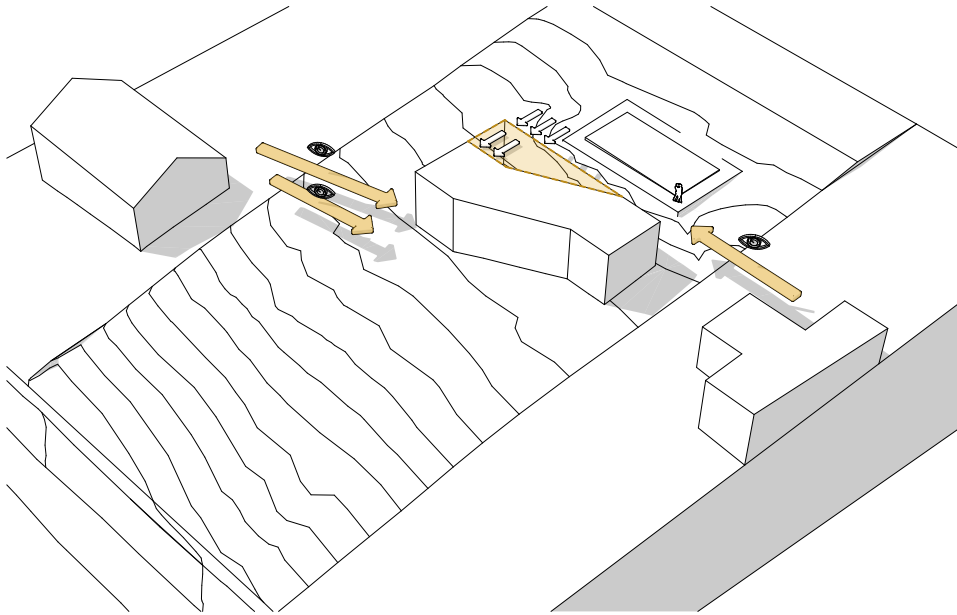


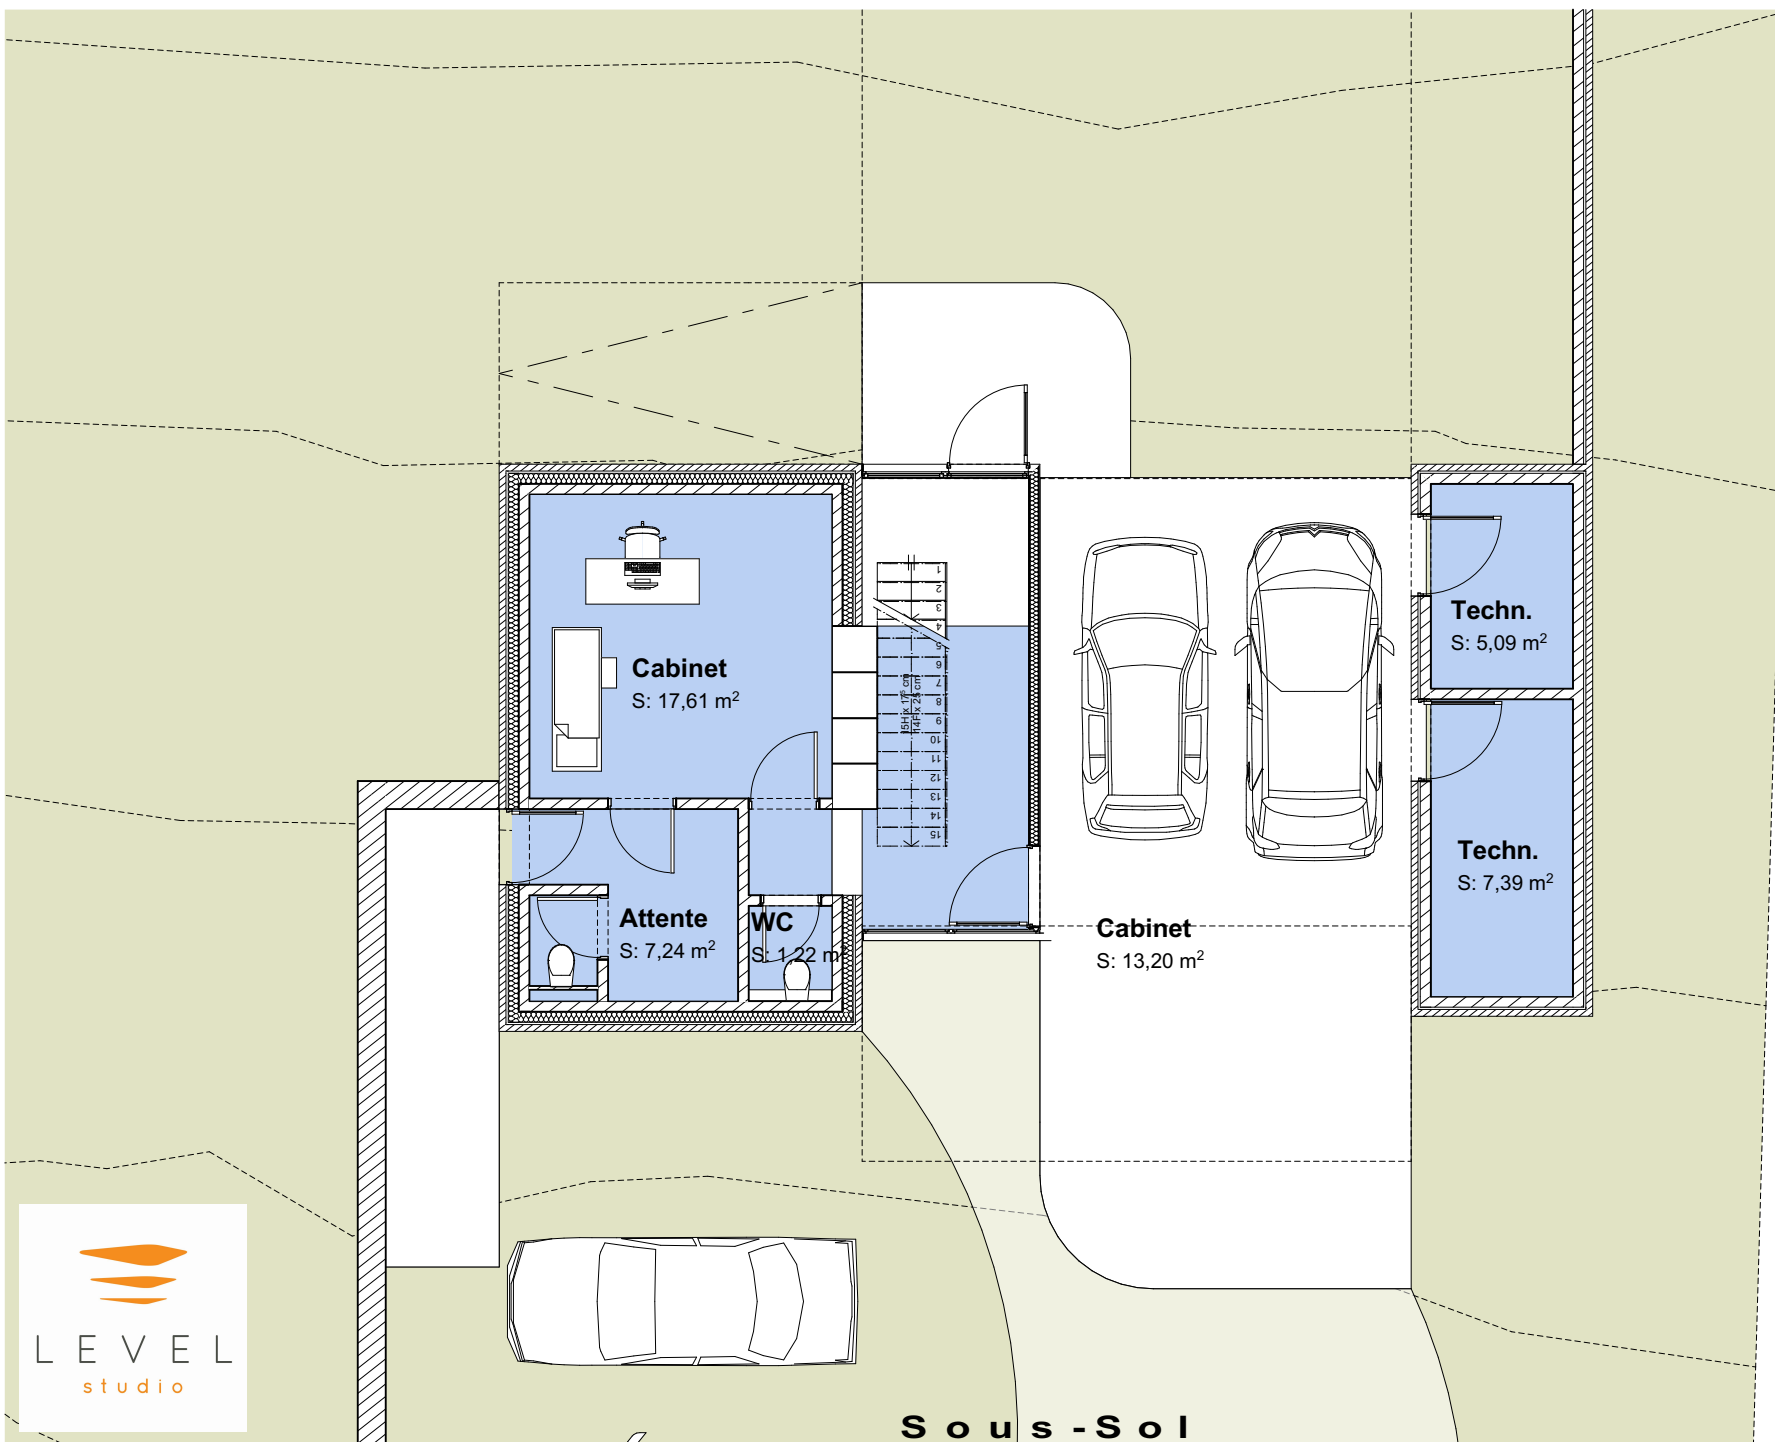

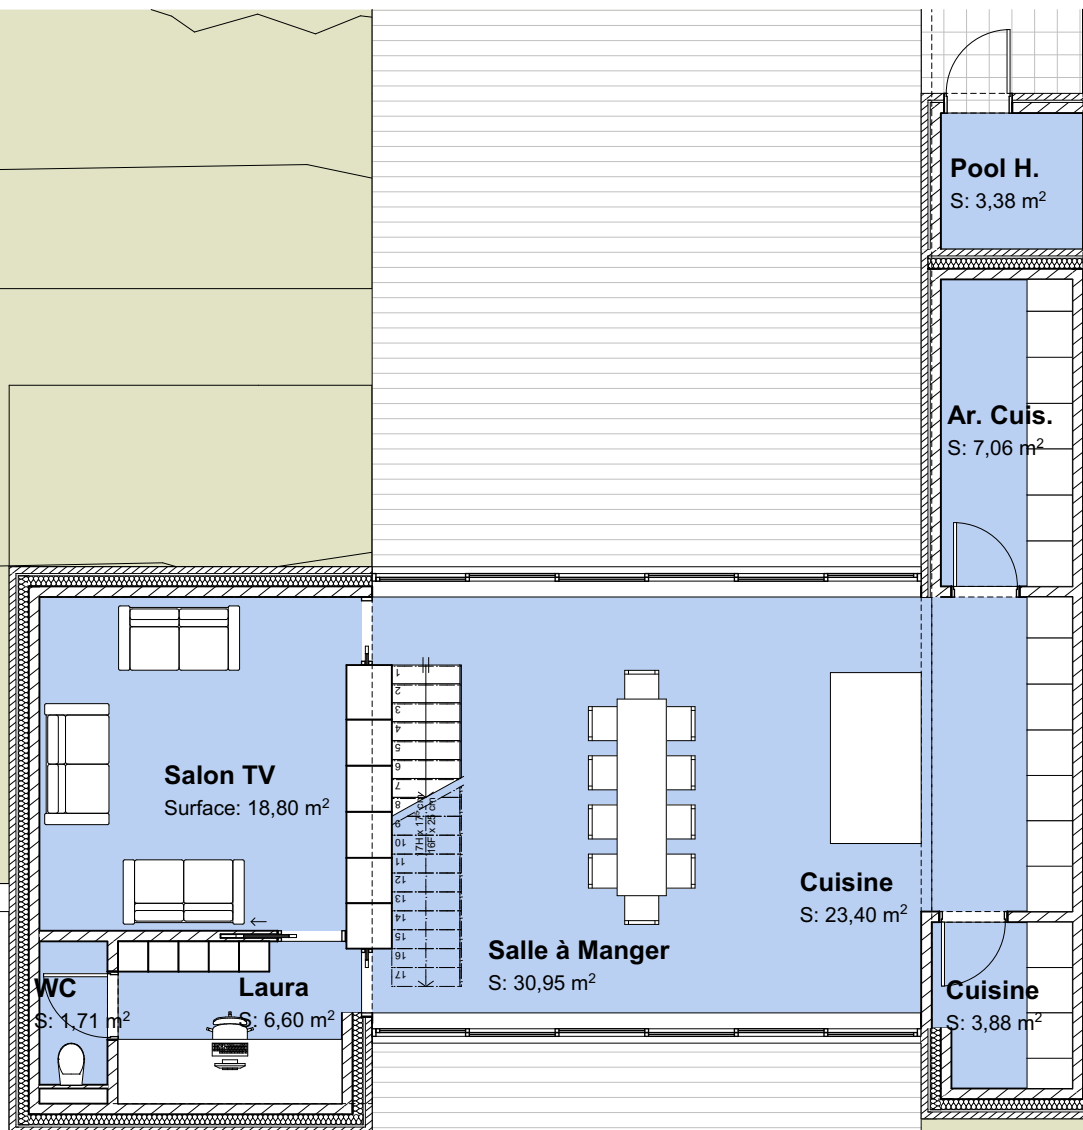



Rez-de-Chaussée



1 : 1 0 0

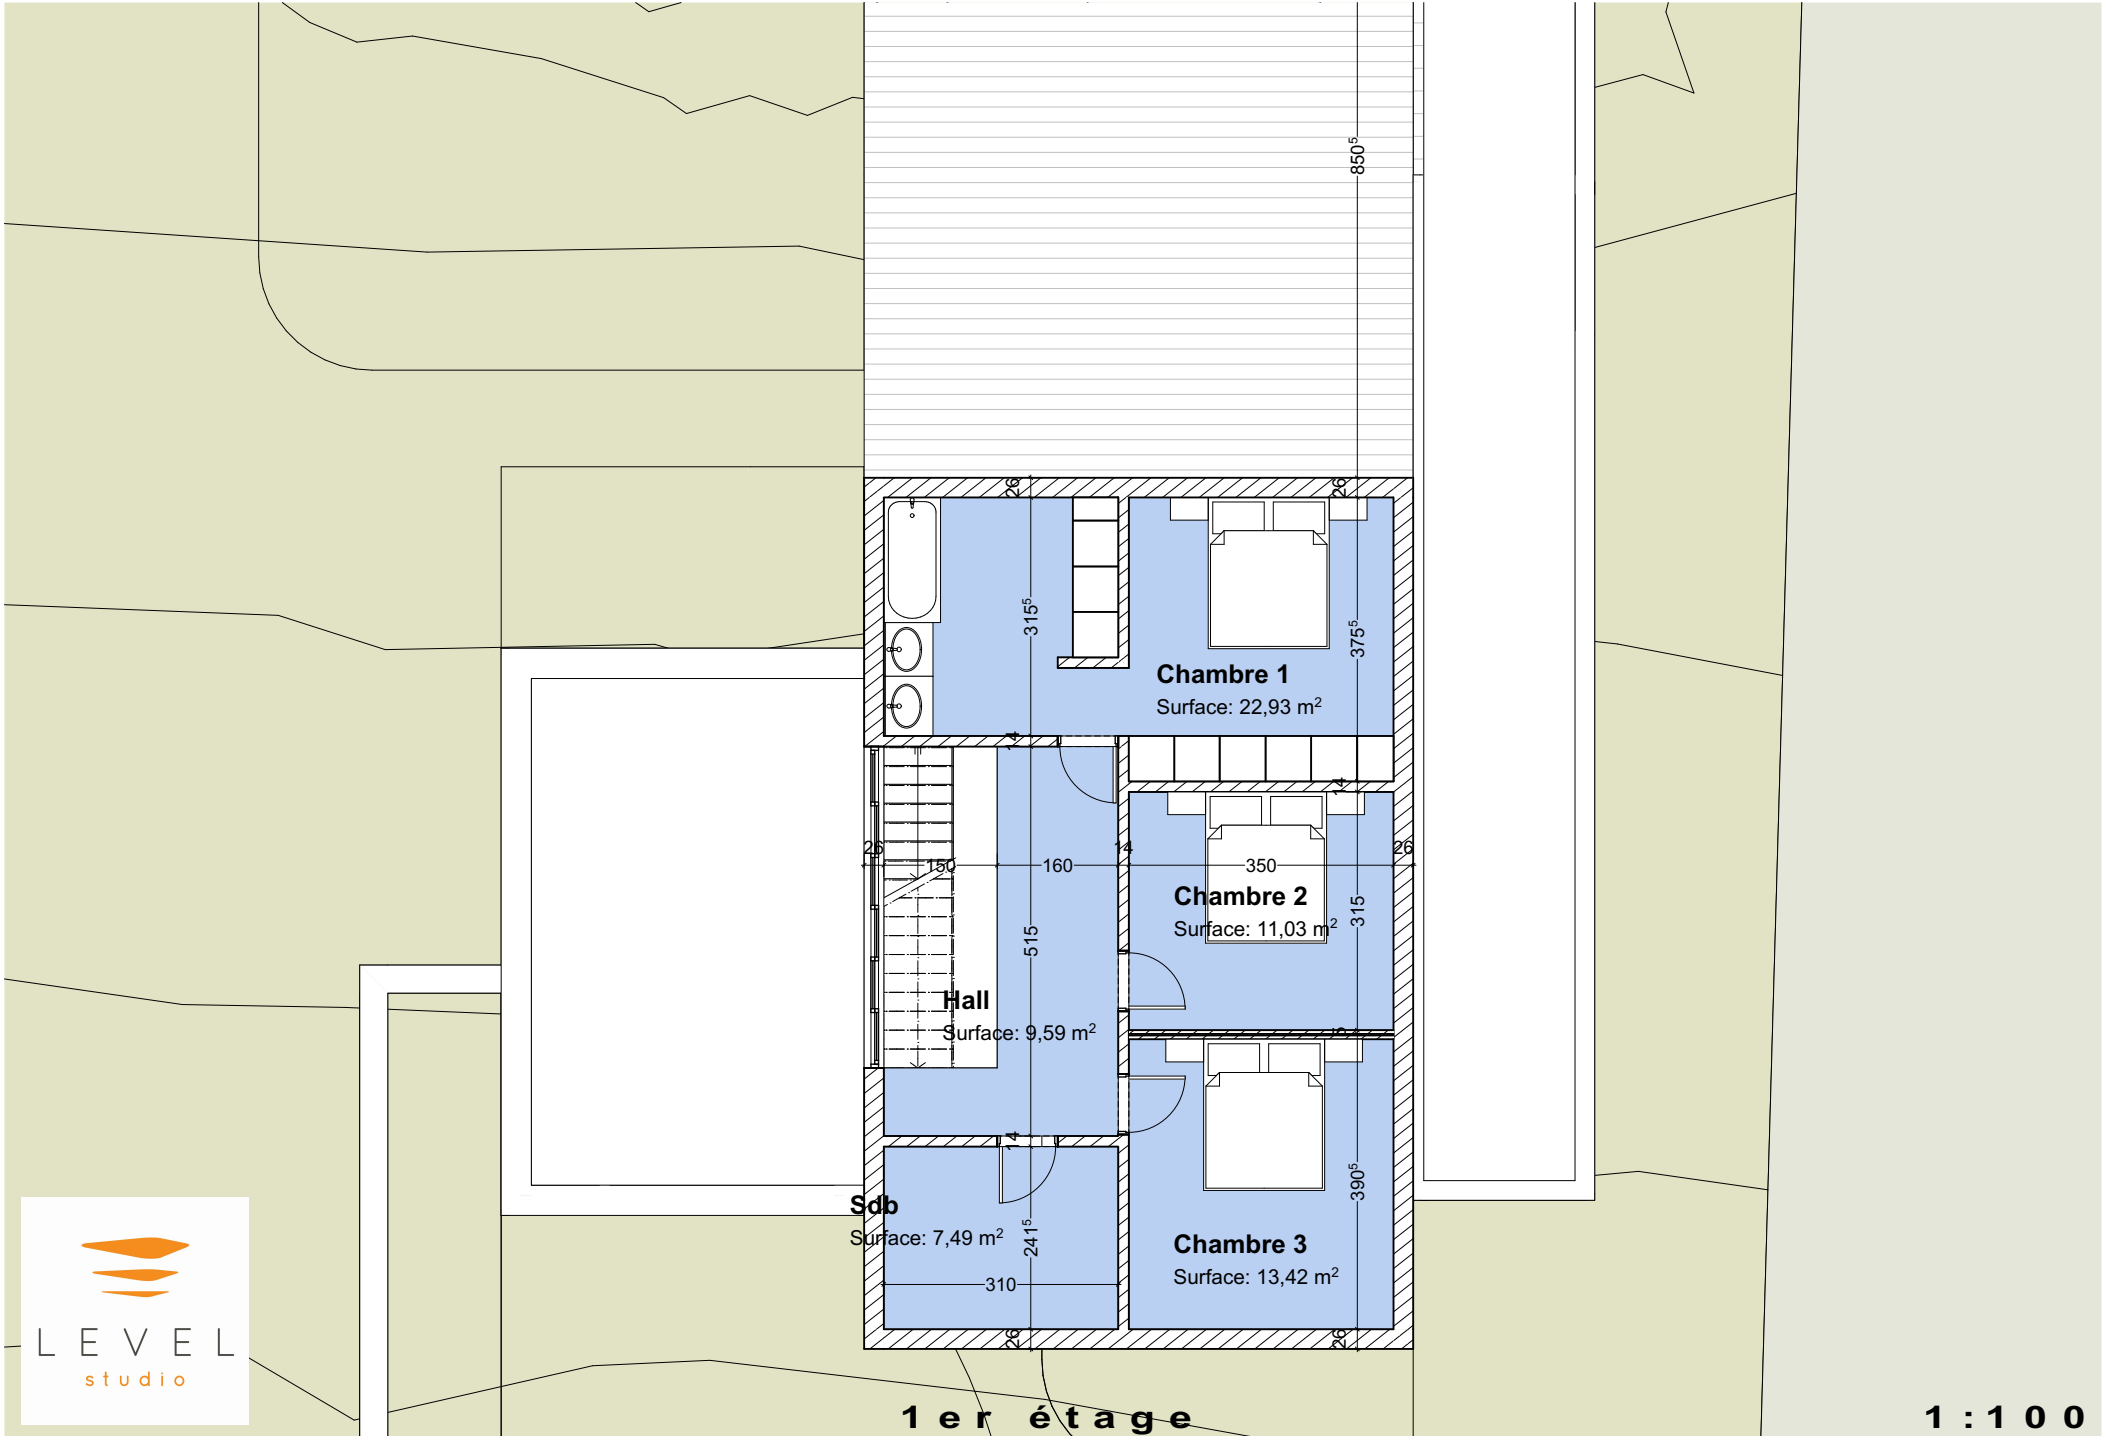



1 : 1 0 0

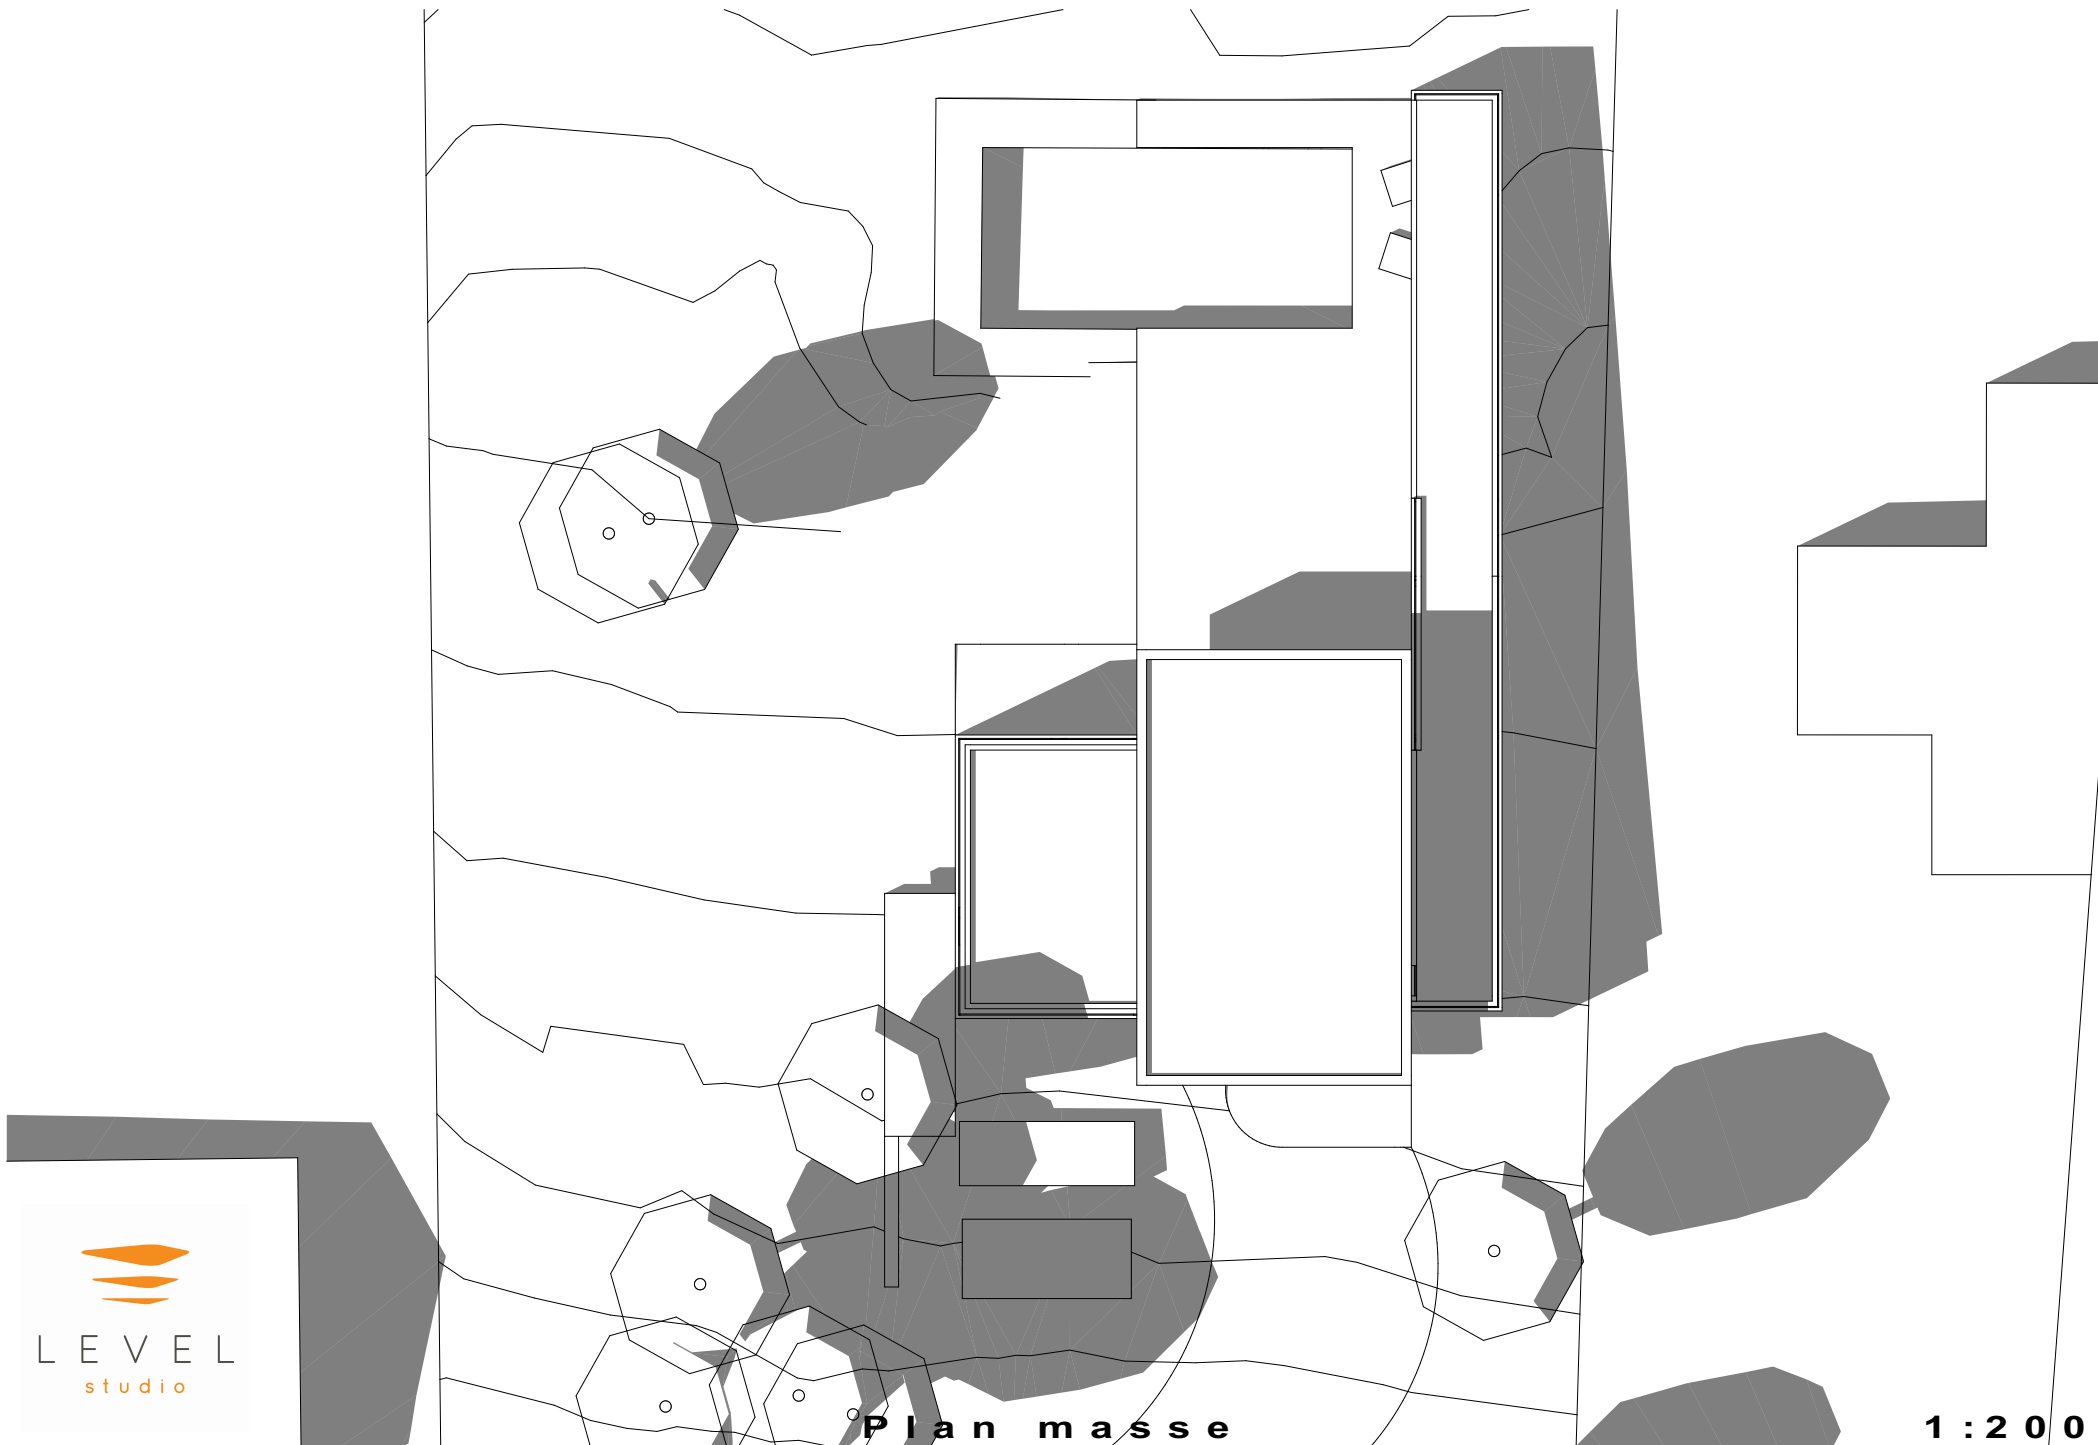

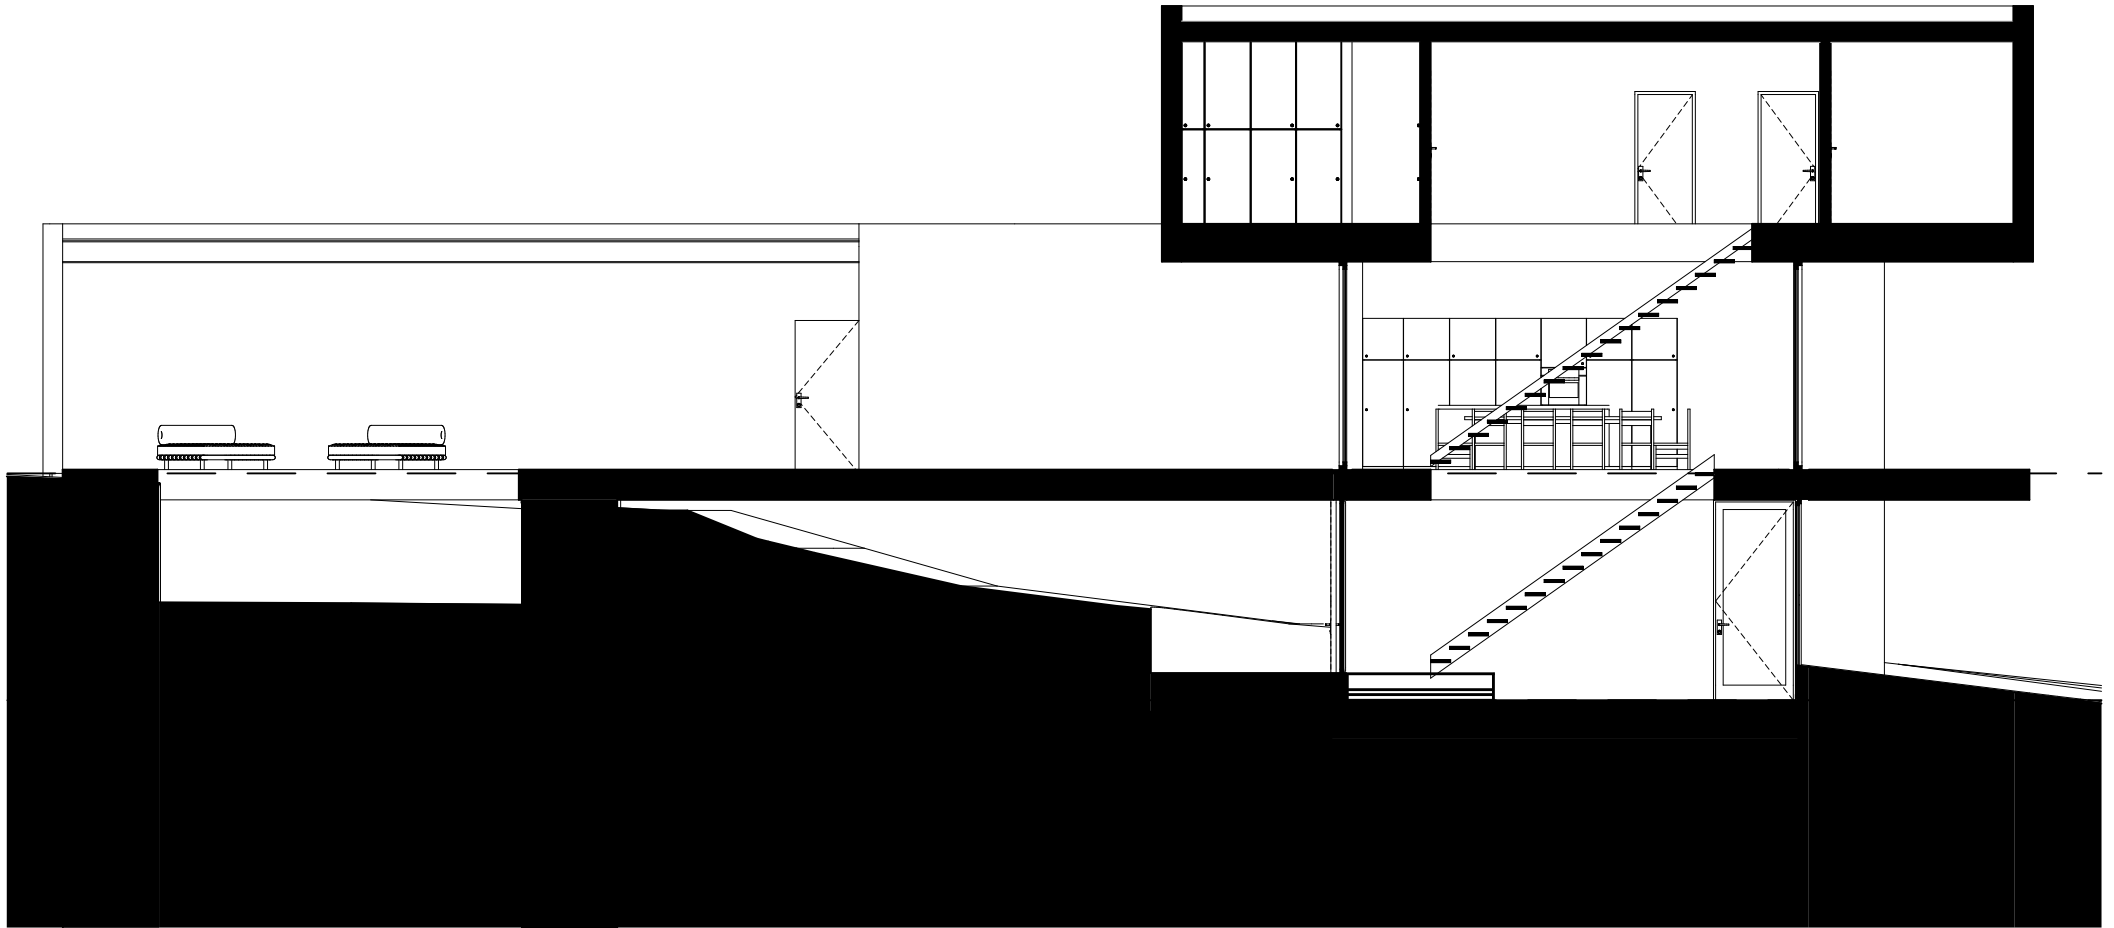

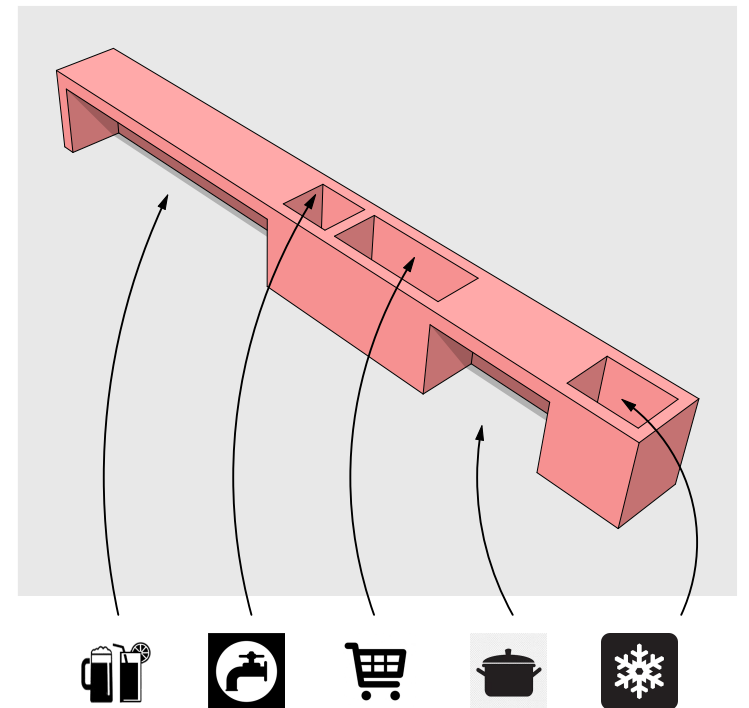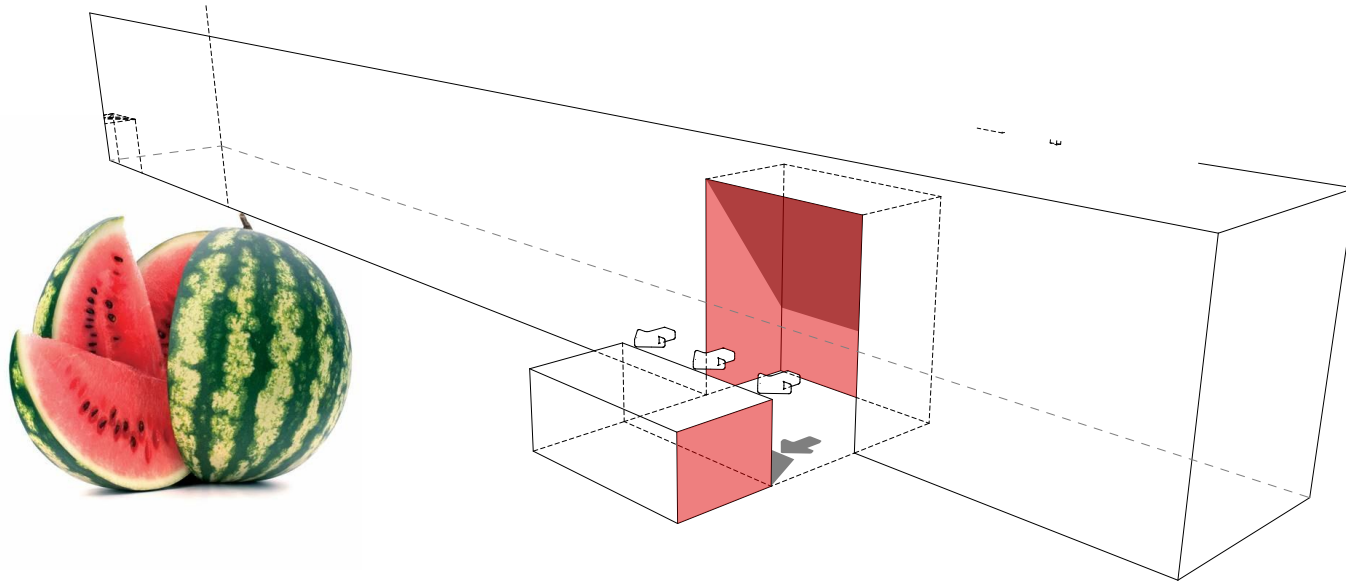

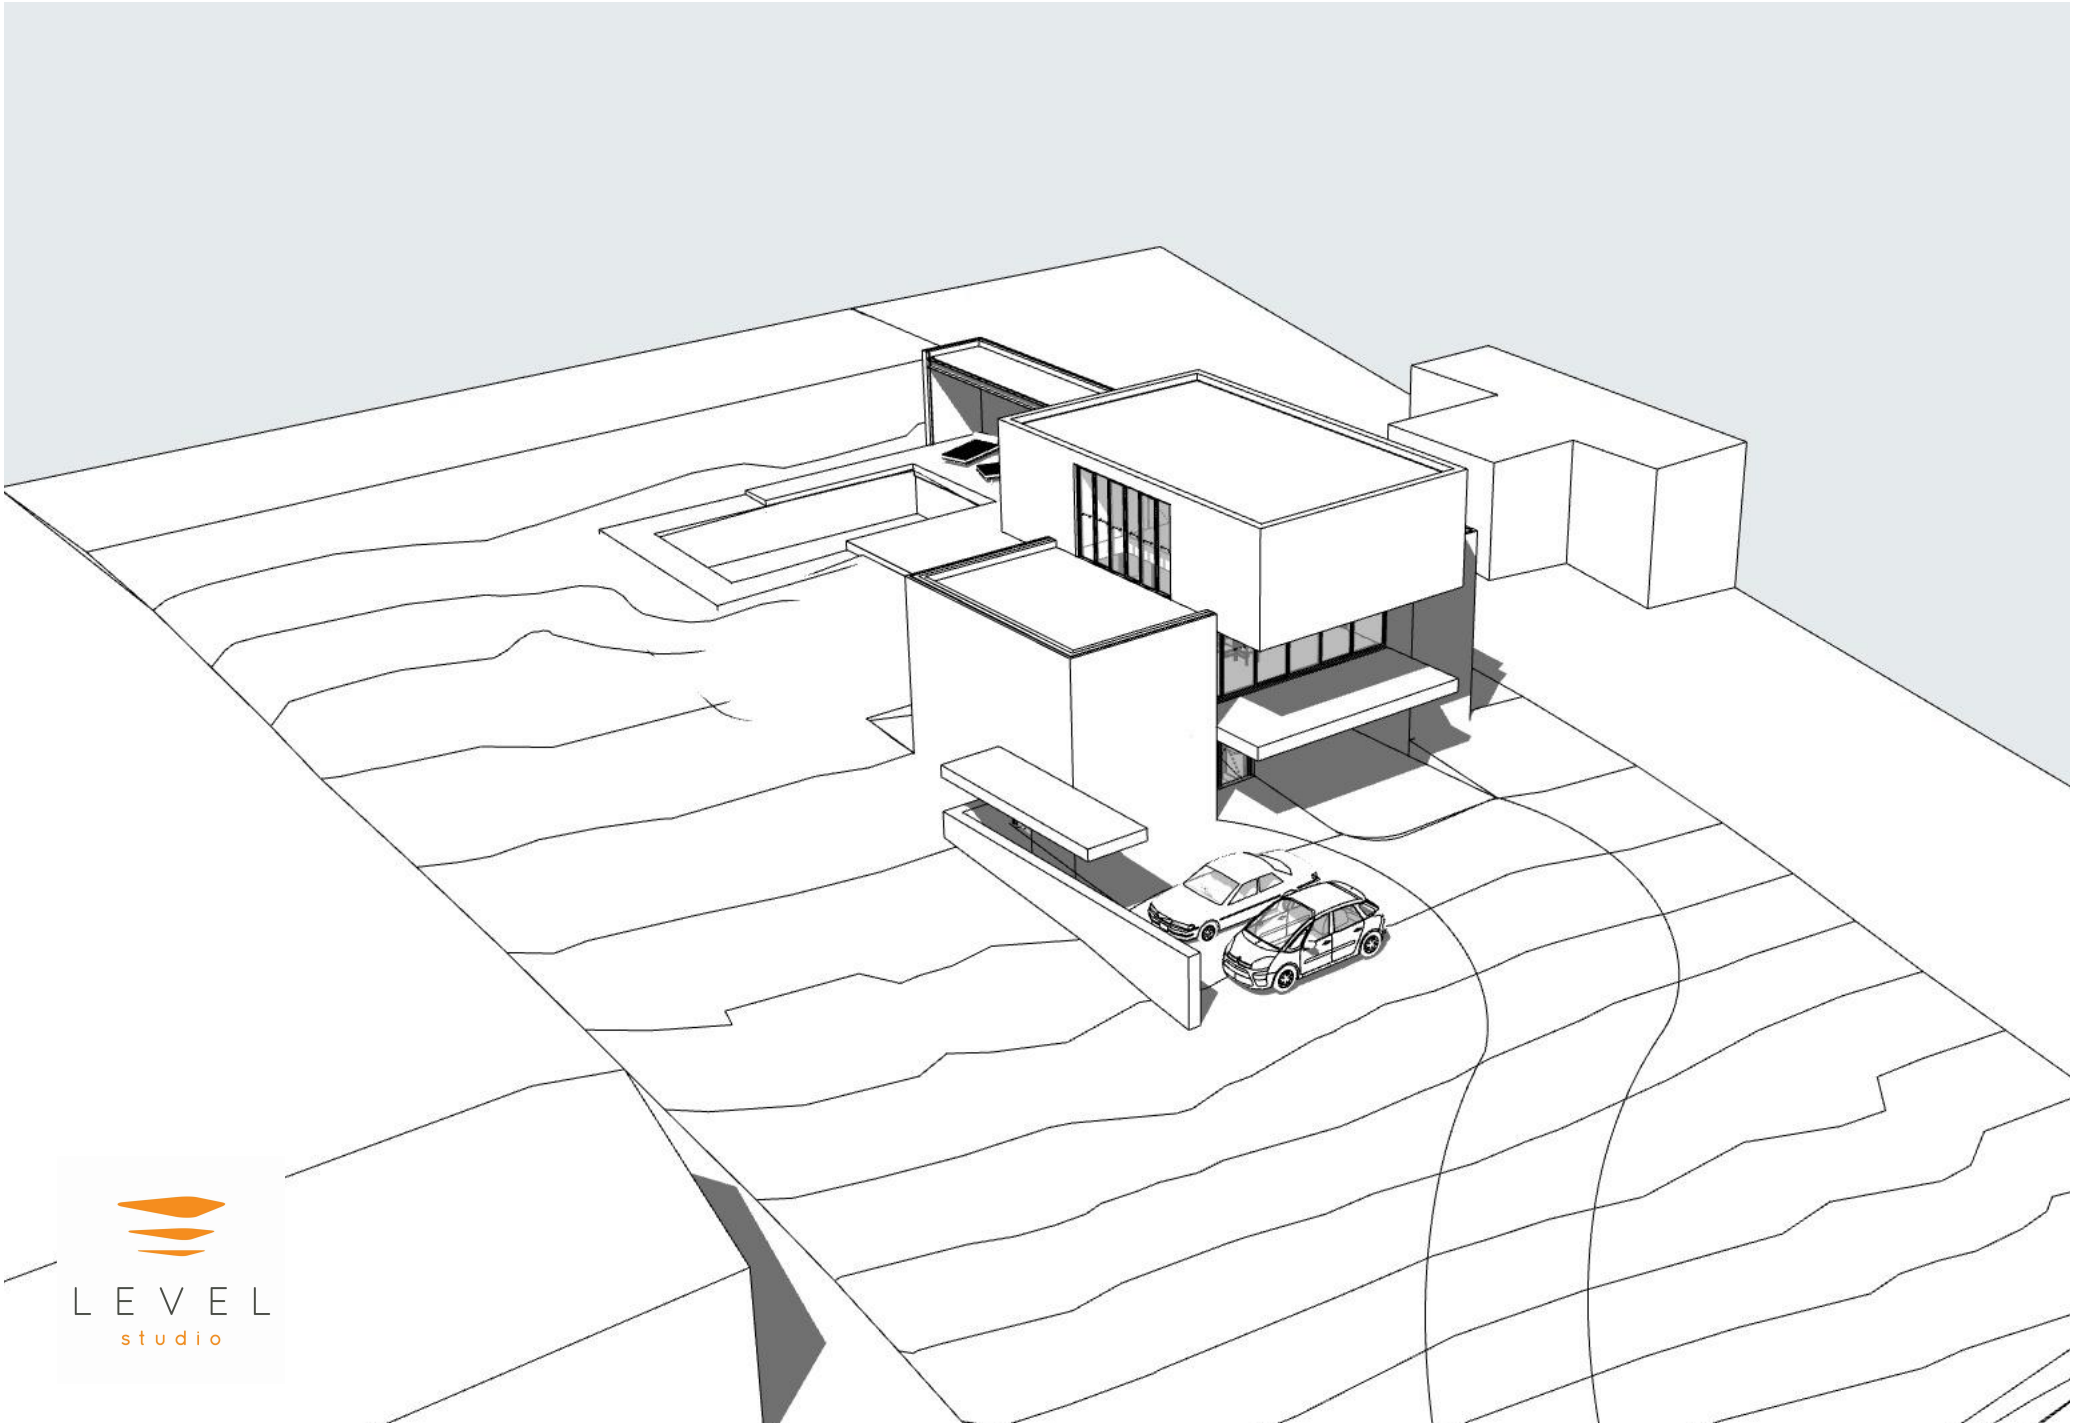

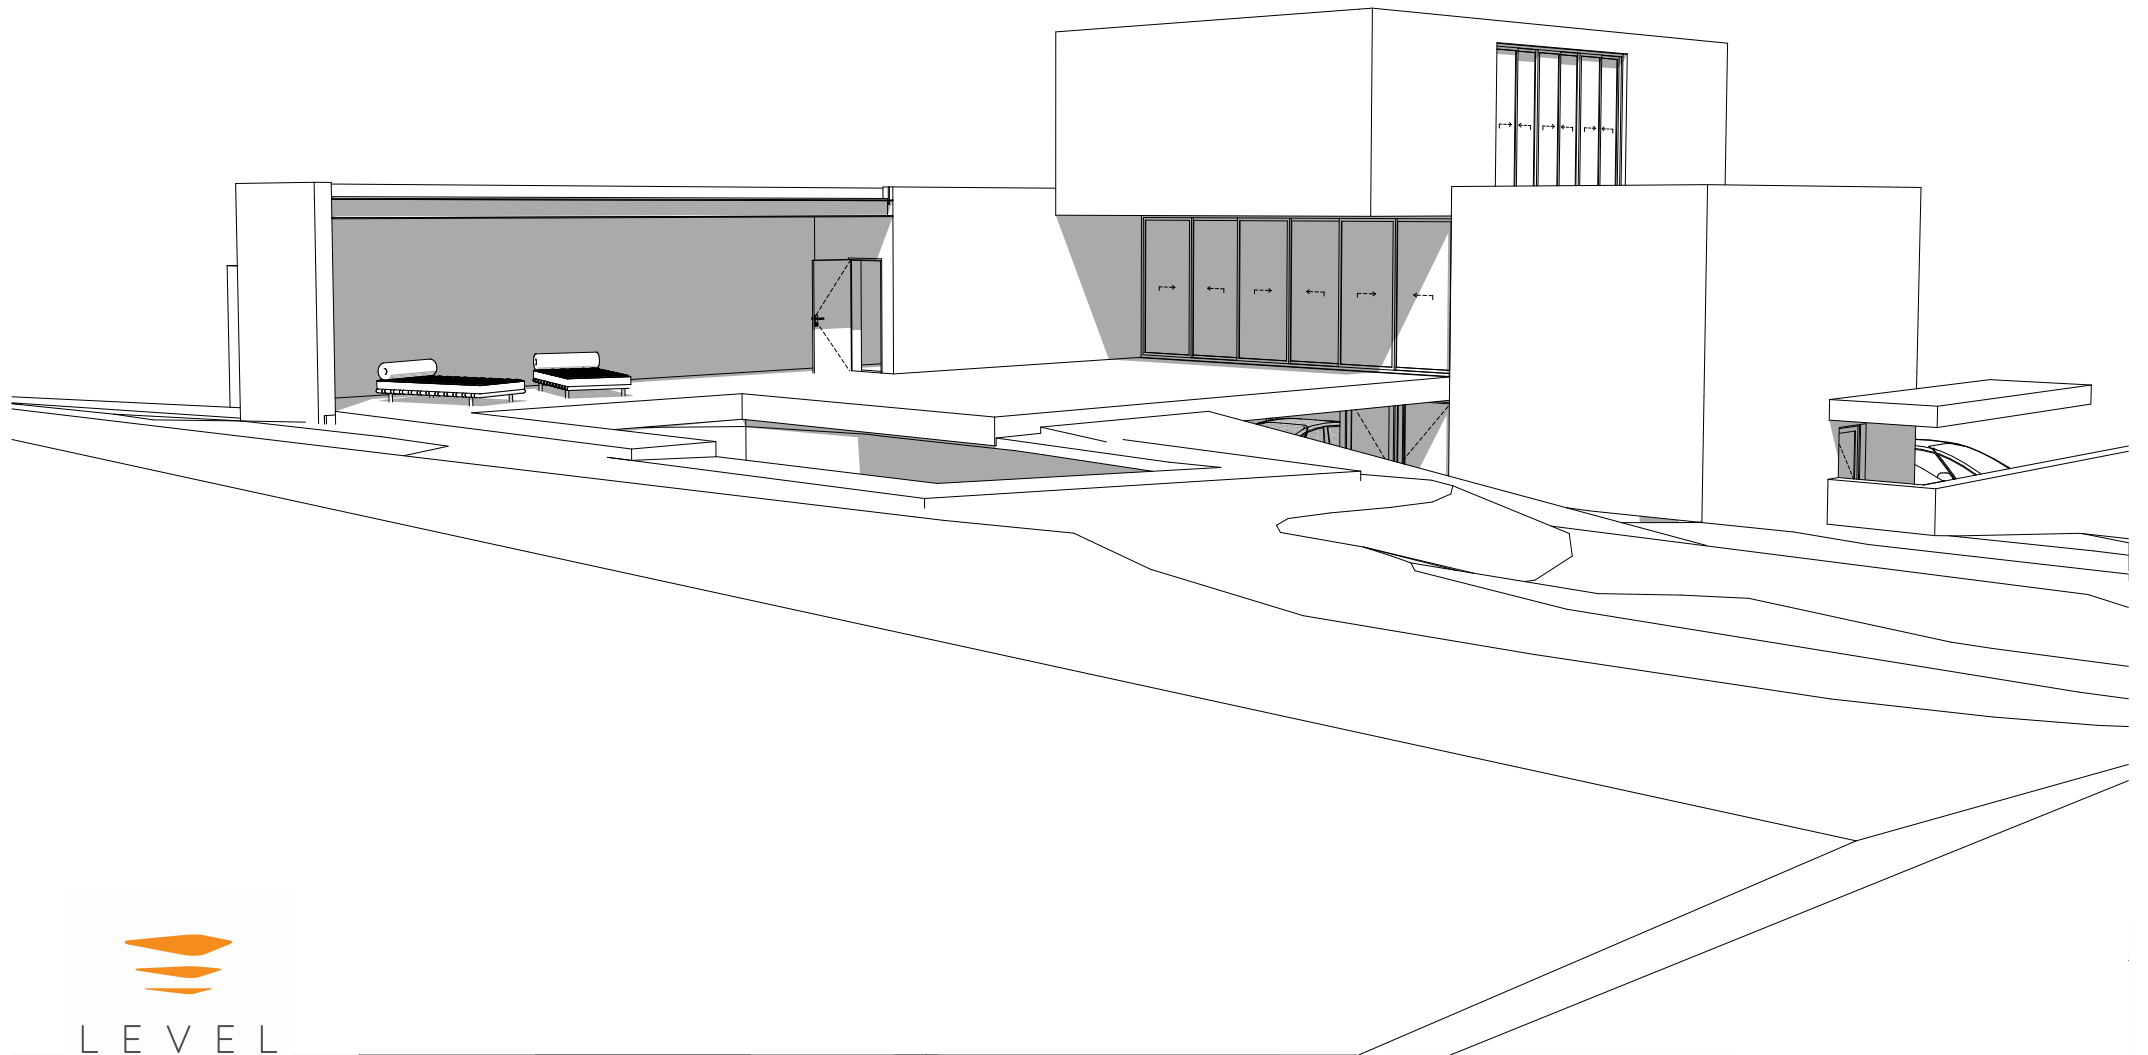

LEVEL
studio



